


Baker Farm

State of Michigan } SS

Wayne County } On this 28th day of March one thousand
eight hundred and fifty five before me personally came the above named
J. G. B. Crane and Anna Elizabeth his wife known to me to be
persons who executed the foregoing instrument and acknowledged
the same to be their free act and deed and the said Anna Elizabeth on
a private examination separate and apart from her said husband
acknowledged she executed the same freely without any fear or
compulsion from her said husband or any one

Walter Crane Volney Coulter
Wayne County Mich

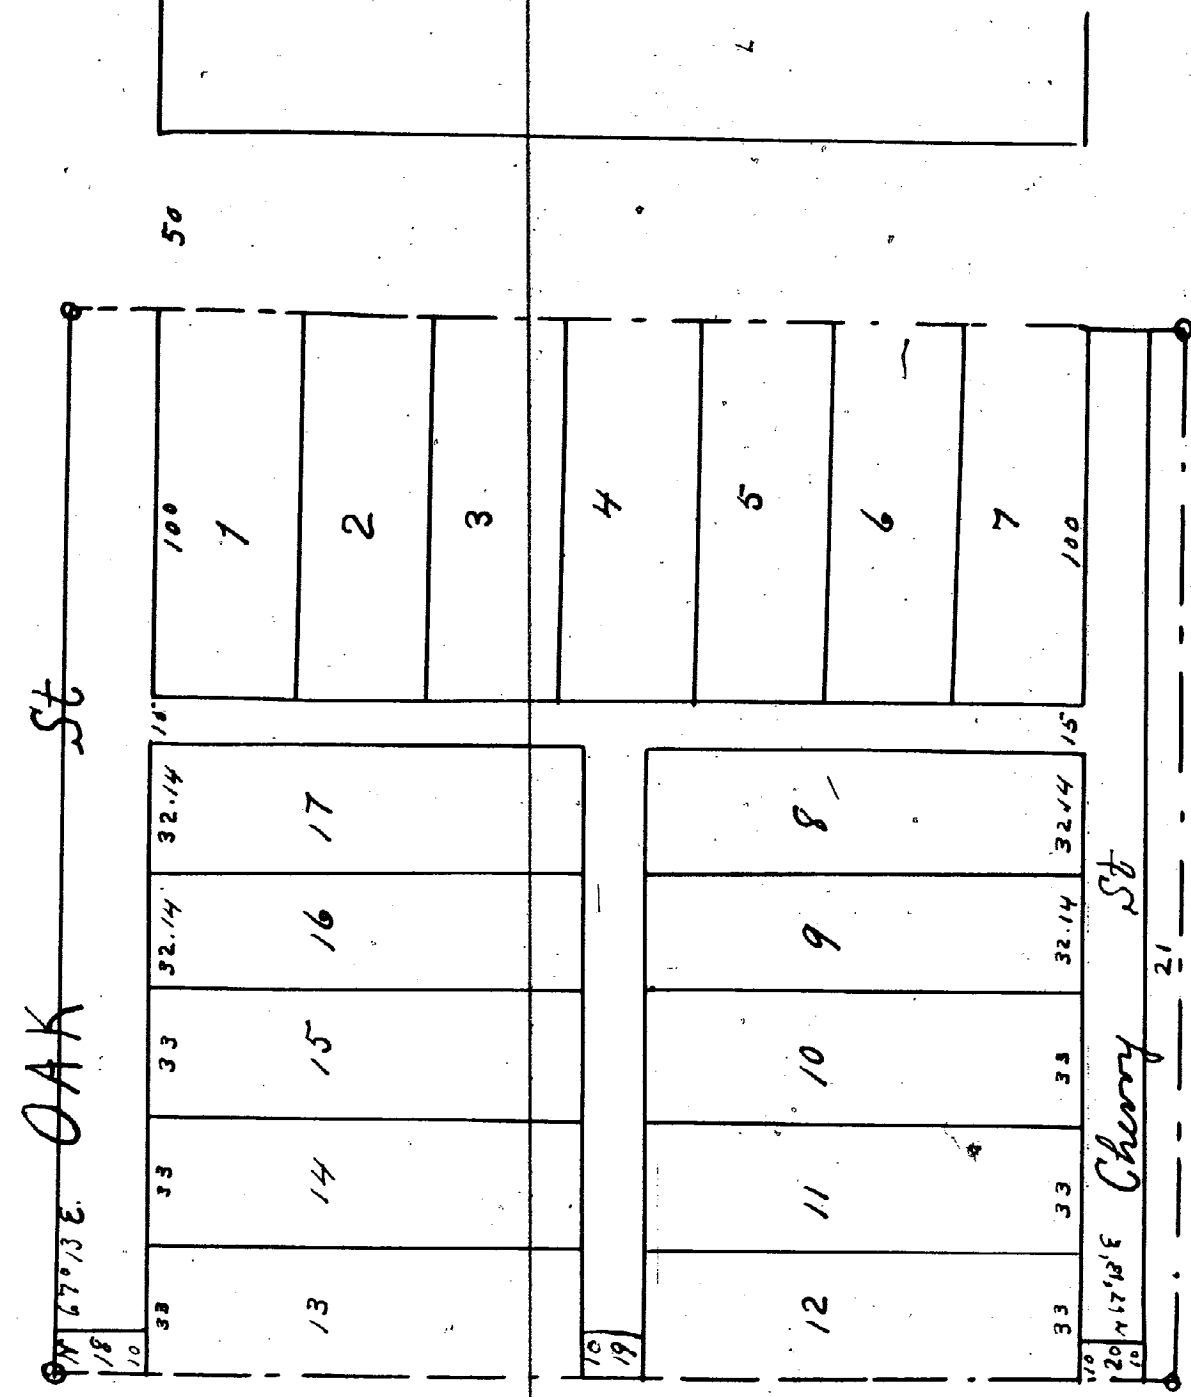


Whereas we Flaming J B Crane, Walter Crane and Julia A Austin of the City of Detroit and State of Michigan at the date hereof are the owners in fee simple of Oak Lot or Block, number seven in the subdivisions of the Baker farm so called in the City of Detroit and State of Michigan situated between the Chicago and Grand River Road Now therefore know all men by these presents and by this Plat or map that we Flaming J B Crane and Anna E his wife Walter Crane and Julia A Austin and Lydia C his wife have made with the intention of securing the same the within Plat or map of a subdivision of said above

98001

numbered them from one to twenty one both inclusive and we do hereby
 to and oblige as shown above and laid down and to no further or
 with witness the use or occupation of the same shall be discontinued
 unless it shall instantly revert to our selves or our heirs in the case

devoted land into twenty one lots and have
dedicated to the perpetual use of the public
greater extent with the express reservation
by law or other wise that the said lots
may be.

Whipple's subdivision of lots 26 + 27 of the subdivision
of the Melham farm south of Grant Road in
the town of Hamtramck Mich

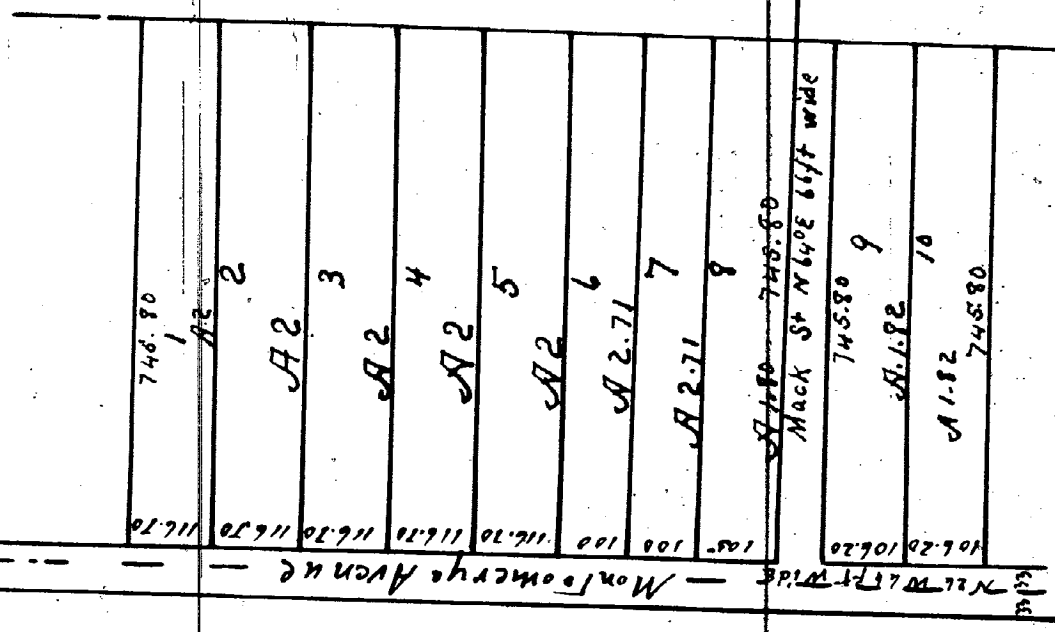

know all men by these presents that I William L Whipple do hereby
for record the within Plat of subdivision of Lots 26 & 27 of the
subdivision of the Melburn farm south of Gratiot Road in town
of Hamtramck Witness my hand and seal at Detroit this 18th
day of Sept 1865-

In Presence of

H R Nowland
J O Netch

William L. Whipple

State of Michigan)^{SS} On this 10th day of September 1855 personally
Wayne County appeared before me William L. Whipple known to me to be
the person who executed the above and acknowledged the same
to be his free act and deed

N. R. Newland Notary
Public Wayne Co Mich

Recd for Record July 13th 1855 at 8½ o'clock A. M.
N. R. Newland Registrar

Verifying the above to be correct from actual survey Washington July 5th 1855
John F. Munro Surveyor

I hereby certify that there ^{is one} ~~is~~ a correct copy of the photo now on file in the Office of Records being made under the direction of the Assistant General by tracing the photo on record and affixing thereto a carefully compared copy of the education and certification. Dated this 13th day of May 1860

John B Co Fountain
Clark and Sun Block.