


John B. & Walter Cranes Subdivision of Sublot VII

Baker Farm

State of Michigan }
Wayne County } On this 28th day of March one thousand
eight hundred and fifty five before me personally came the above named
John B. Crane and Anna Elizabeth his wife known to me to be
persons who executed the foregoing instrument and acknowledged
the same to be their free act and deed and the said Anna Elizabeth on
a private examination separate and apart from her said husband
acknowledged she executed the same freely without any fear or
compulsion from her said husband or any one


Walter Crane Notary Public
Wayne County Mich

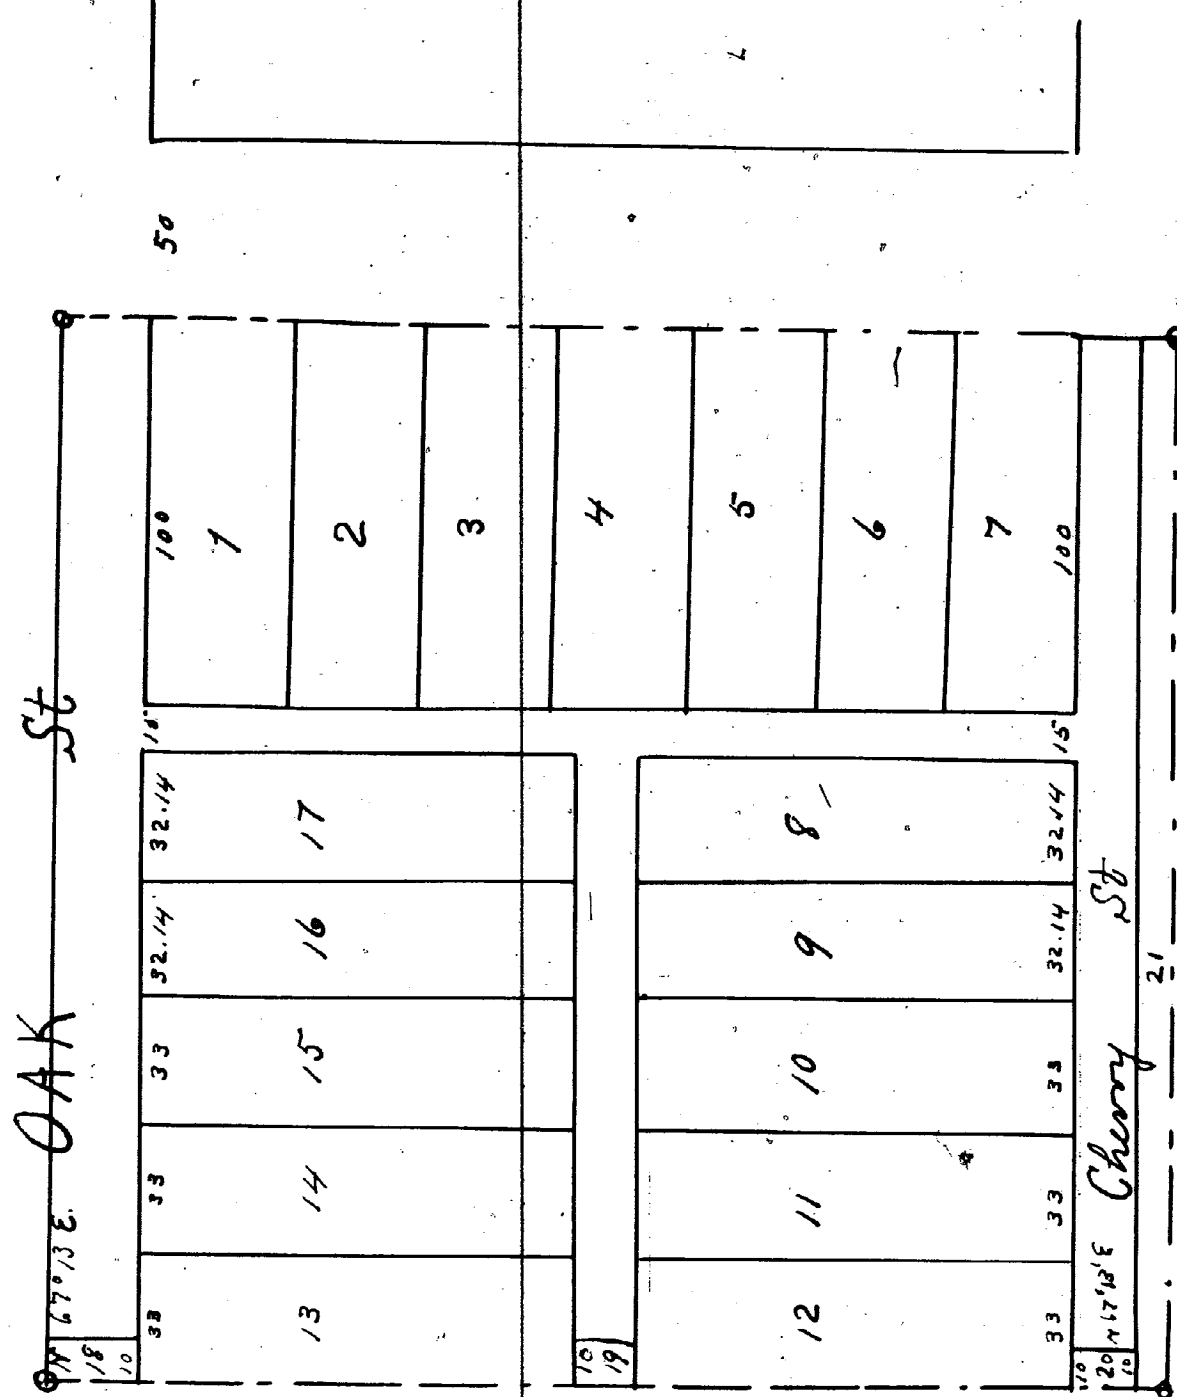

Whereas we Flaming J B Crane, Walter Crane and Julia A Austin
of the City of Detroit and State of Michigan at the date hereof
are the owners in fee simple of Sublot VII or Baker Farm, number seven
in the subdivision of the Baker Farm so called in the City of
Detroit and State of Michigan situated between the Chicago
and Grand River Road Now therefore know all men by these
present and by this Plat or Map that we Flaming J B Crane and
Anna E his wife Walter Crane and Julia A Austin and Lydia
his wife have made with the intention of securing the
same the within Plat or map of a subdivision of said above

10086

See for Record July 13th 1855 at 8 1/2 o'clock A.M.
N R Nowland Registrar

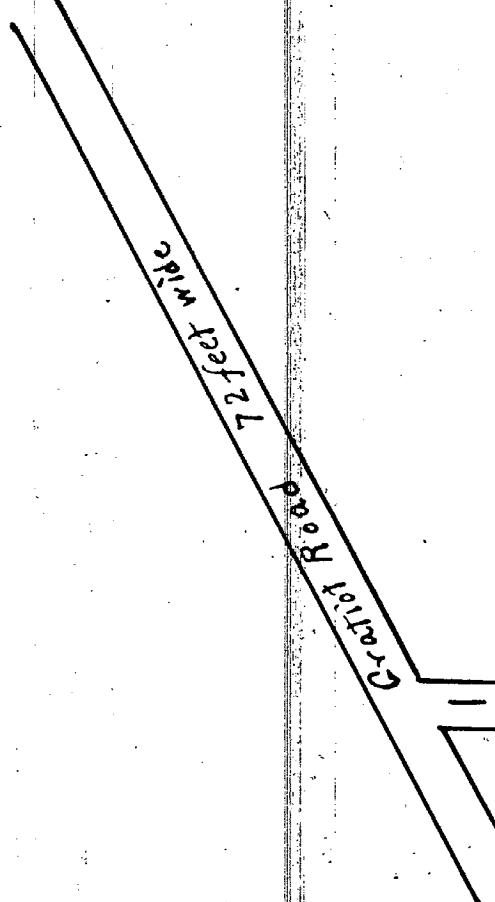

Whipple Subdivision of date 26 + 27 of the Subdivision
of the Melburn farm south of Gratiot Road in
the Town of Nantunuch Mich

Know all men by these presents that I William L Whipple do hereby
for record the within Plat of subdivision of Lots 26 + 27 of the
subdivision of the Melburn farm south of Gratiot Road in town
of Nantunuch Witness my hand and seal at Detroit this 18th
day of Sept 1865
J O Netch
N R Nowland
J O Netch

William L Whipple

State of Michigan }
Wayne County } On this 18th day of September 1855 personally
appeared before me William L Whipple known to me to be
the person who executed the above and acknowledged the same
to be his free act and deed

N R Nowland Notary
Public Wayne Co Mich

10087

Certify the above to be correct from actual
survey Nantunuch July 5th 1855
John F Munroe Surveyor
I hereby certify that these above are correct copies of the plat now on
file in the Office of Record being made under the supervision
of the Auditor General by tracing the plat on record and affixing thereto
a carefully compared copy of the relation and certificate.
Witness this 13th day of May 1860
John B to Fountain
Clark and Ben Welch