


RECEIVED AND FILED
IN AUDITOR GENERAL'S OFFICE
February 27 1892
J. A. B. B. B.
Deputy Auditor General

Pinosy's
Van Dyke Ave SUB
OF PART OF
- P. C. 390 -
DETROIT WAYNE Co Mich

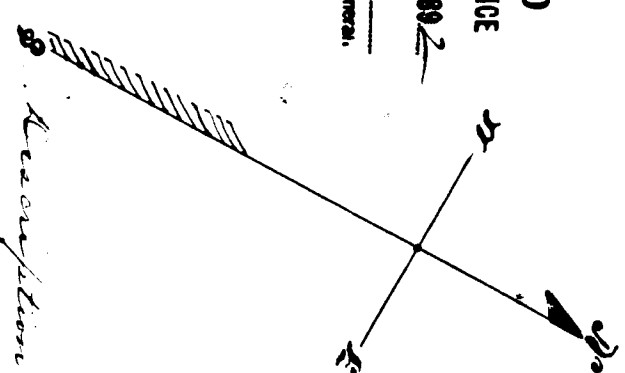

Recorperation of same plat
all that part of Pinet Blaine 300 bounded as recorded in previous
commencing at a point in the East line of Pinet Blaine 300 bounded in 1881
being 166.33 feet North 1/4 Sec 10, T. 10 N. R. 10 W. 1/4 Sec 10, T. 10 N. R. 10 W.
thence East 323.33 feet, thence North 166.33 feet, thence West 323.33 feet to the
East line of Pinet Blaine 300, thence West 323.33 feet to the place of beginning.

Given all now by these parties, that we Nicholas Michael & John
Michael, having here caused to be made for record this plat of
Pinet Blaine, Van Dyke Avenue Subdivision of part of Pinet Blaine 300,
Detroit Wayne County, Michigan by John W. Longfellow Surveyor & we
hereby adopt the same for record & dedicate the streets & alleys shown
for the use of the public.
In presence of
Witness our hands & seals this 21st
day of January A.D. Eighteen Hundred & Ninety Two.
Nicholas Michael
John Michael
John W. Longfellow
Surveyor

State of Michigan
County of Wayne

On the 21st day of January A.D. Eighteen
Hundred & Ninety Two, before me, the undersigned, a Notary Public in & for
said County, personally appeared, Nicholas Michael & John
Michael, the wife's known to me to be the same persons who
executed the above instrument & who acknowledged the same
to be their free act & deed.


Christina Danville
Notary Public, Wayne Co., Mich.

State of Michigan
County of Wayne

We, John A. Linn, the Register of Deeds of said
County of Wayne, do hereby certify that we have said Longfellow
compared this copy with the original plat of Pinet Blaine, Van Dyke
Avenue Subdivision of part of Pinet Blaine 300, Detroit, Wayne
County, Michigan & that it is an exact copy thereof & of the whole of
said original map or plat.
John A. Linn
John W. Longfellow
Surveyor

State of Michigan
County of Wayne

We, John A. Linn, do hereby certify that we have said Longfellow
compared this original plat with the plat of Pinet Blaine, Van Dyke
Avenue Subdivision of part of Pinet Blaine 300, Detroit, Wayne
County, Michigan and found it to be a true and correct copy of the
original record.
John A. Linn
John W. Longfellow
Surveyor

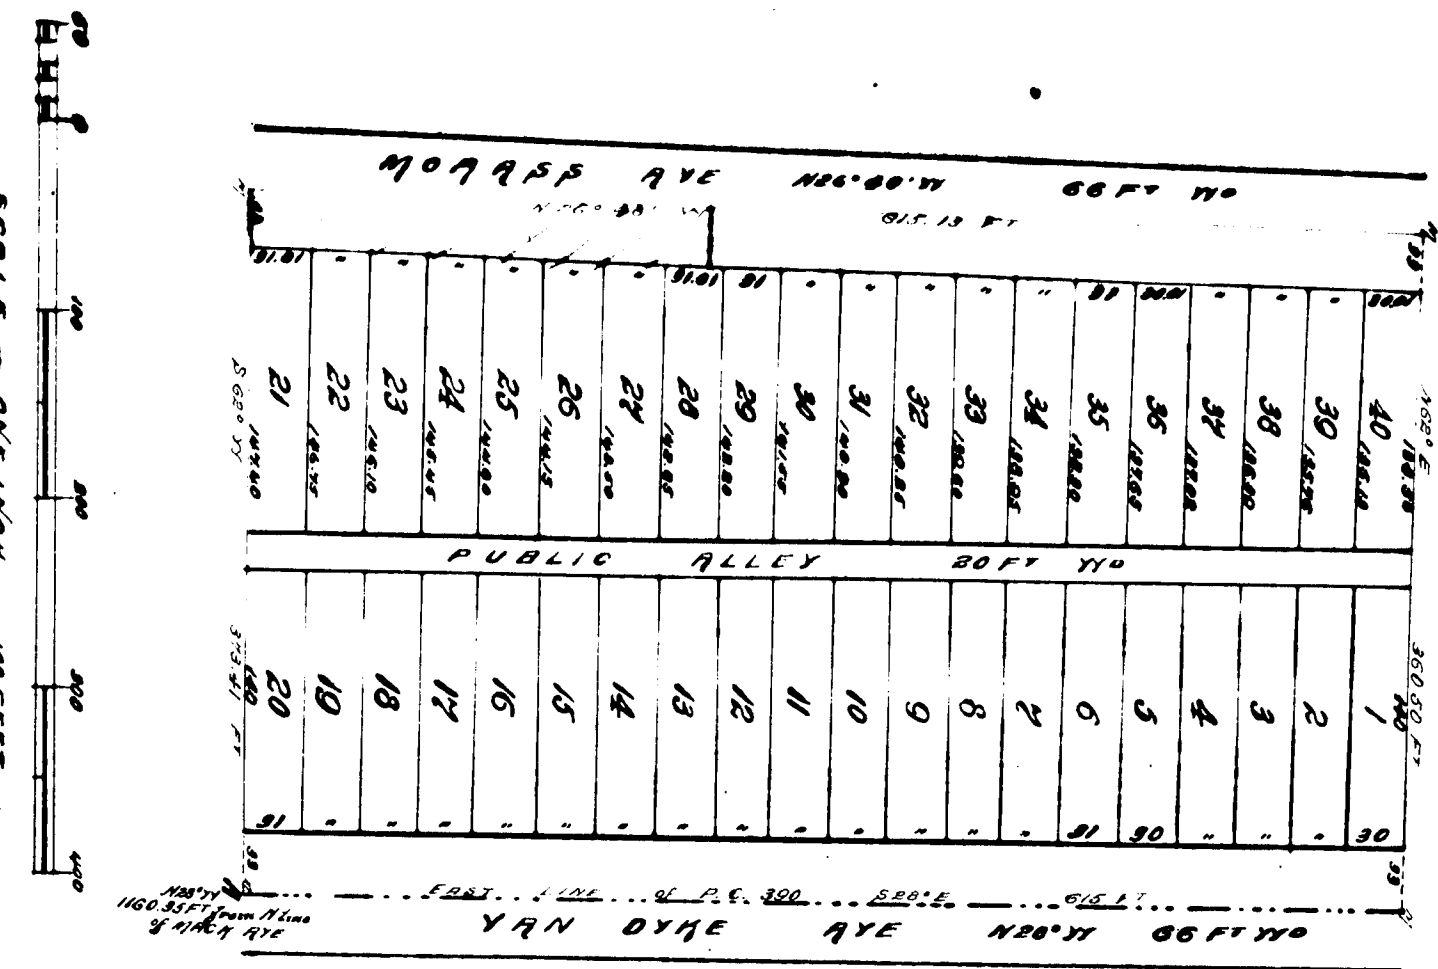

Surveying and that the plat shown delineated
is a correct one & that permanent mon-
uments marking of white Oak stakes have
been placed at points marked in section
shown at and in the boundaries
of the land parcels & at all intersections
of street or street & alley.
John W. Longfellow
Surveyor

Witness my hand & seal this 3rd day of February 1892
John W. Longfellow
Surveyor

REGISTERED OFFICE
DETROIT, MICH.
of Deeds for Wayne Co., Mich.
of Deeds for Wayne Co., Mich.
of Deeds for Wayne Co., Mich.

