


F. J. B. Crane's Subdivision of Northern Half of Out Lot 177

Plat of Subdivision of Park Lots 7273747576

City of Detroit 1854

Rec for Record May 22 1854 at 10 1/2 o'clock A.M. Henry Campden Register

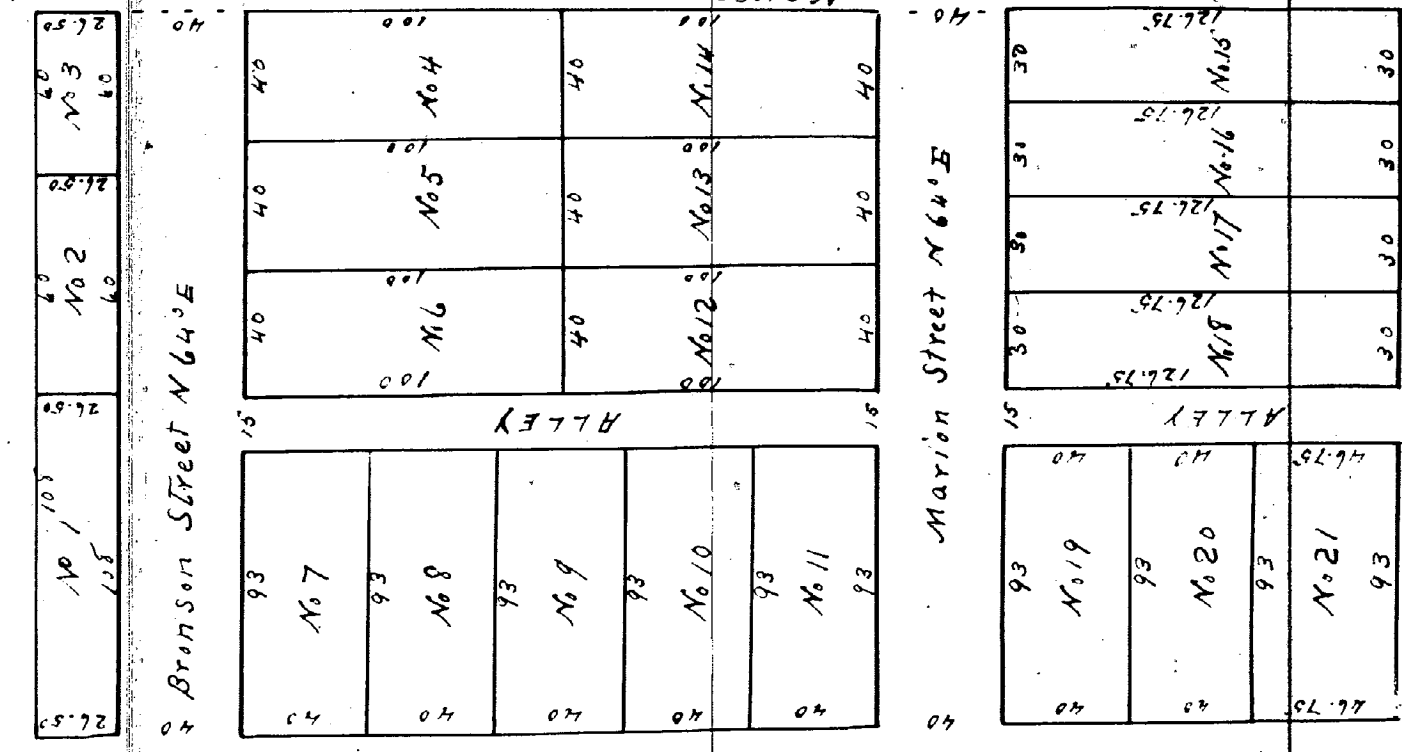


of City. This plat is correct as by actual survey
+ calculation
Detroit July 19 1853
A. E. N. Ashmun
Surveyor
I hereby certify that these plat is a correct copy of the plat
now on record in the Register of Deeds after being made under
the supervision of the Auditor General by having the plat measured
and offering there a carefully compared copy of the dedication
+ certificate dated this 11th day of May 1910
John B. Ashmun
Clerk (and then Clerk)

Know all Men by these Presents that We F. J. B. Crane and
Anna Elizabeth his wife of Detroit Michigan do hereby present for record
the within plat being a subdivision of the Northern half of out lot One
hundred and twenty seven (177) Lambert Beauchamp former North of
Gratiot Road City of Detroit and do dedicate to the perpetual use of the public
streets and ally thereon running to ourselves our heirs and assigns the reservation
thereof whenever the same may be discontinued by law Witnesses our hands +
scale this 19th July 1853

F. J. B. Crane [LS]
A. E. Crane [LS]

Walter Crane
M. Gunn
State of Michigan ss On this twenty seventh of July 1853 the above
Wayne County named F. J. B. Crane and Anna Elizabeth his wife
to me known as the person who executed the above instrument appeared before me and duly
acknowledged the execution thereof and the said Anna Elizabeth on a private examination
separate and apart from her husband acknowledged she executed the same
freely without fear or compulsion of her said husband or any one
Walter Crane Notary Public

10103

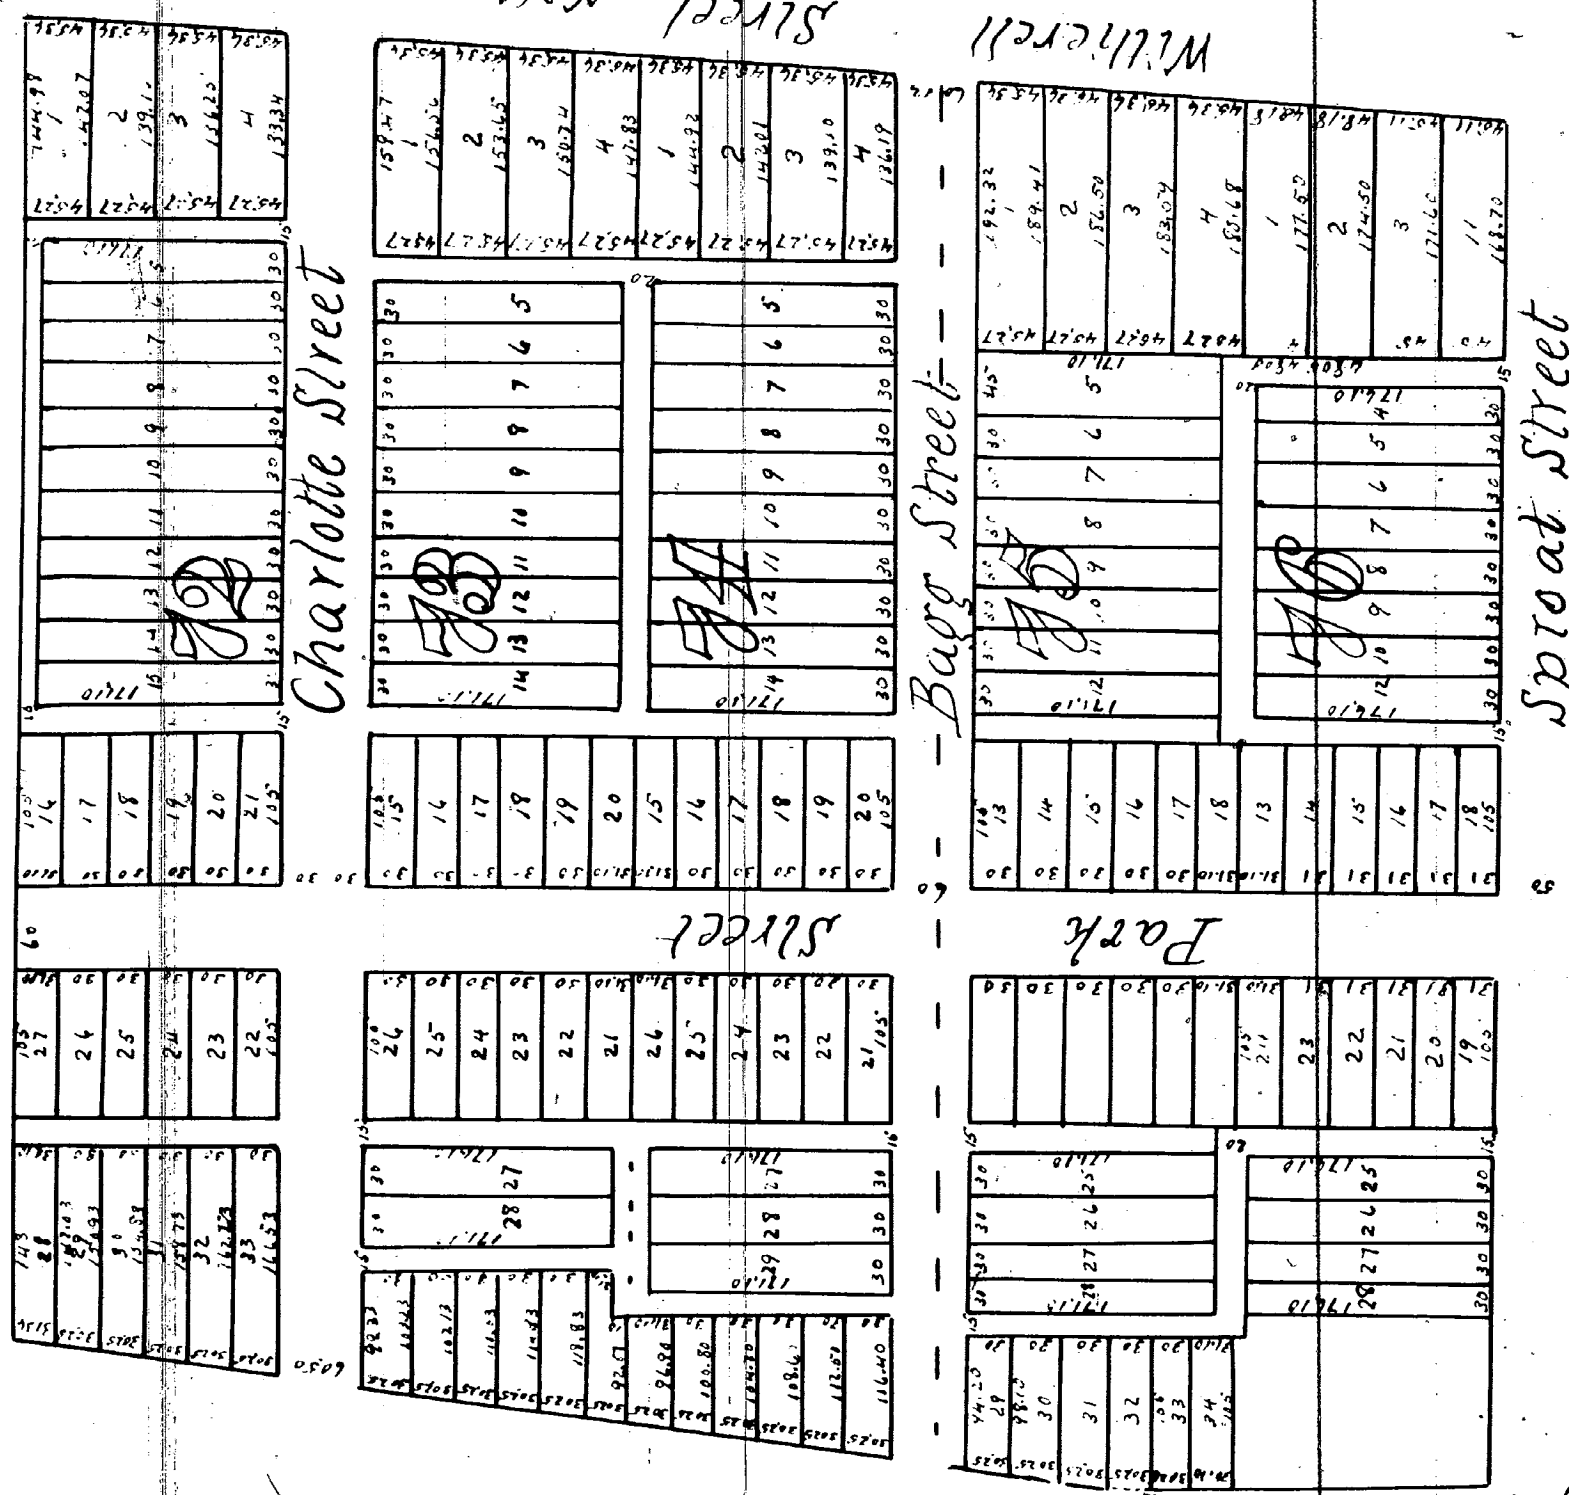

We E. S. Libbey + Mary a Mandelbaum and Adet Smith Baggs of the City
of Detroit County of Wayne and State of Michigan parties legally or equitably
interested in Park Lots twenty two twenty three twenty four twenty five and
twenty six in said City of Detroit in said County as hereby adopted + approve
the annexed plat of and Park Lots and authorize the same to be attested
Witness our hands and scale at the City of Detroit this fourteenth day of
January A.D. 1864
E. S. Libbey
Mary A Mandelbaum
Adet Smith Baggs
Simon Mandelbaum

10104

State of Michigan
Wayne County } On this fourteenth day
of January in the year one thousand eight hundred and fifty

from personally appeared before me a Notary Public in and
for said County of Wayne E. S. Libbey Mary a Mandelbaum
and Adet Smith Baggs, and Simon Mandelbaum to me well known
and mutually acknowledged that they would the
annexed Plat of Park Lots twenty two twenty three twenty four twenty five and
twenty six in said County as hereby adopted + approve
the annexed plat of and Park Lots and authorize the same to be attested
Witness our hands and scale at the City of Detroit this fourteenth day of
January A.D. 1864
E. S. Libbey
Mary A Mandelbaum
Adet Smith Baggs
Simon Mandelbaum

and for the purpose of having the same attested according
to law
John N. Baggs Notary Public
Wayne County Michigan