


F. J. B. Crane's Subdivision of Northern Half of Out Lot 177

Plat of Subdivision of Park Lots 7273747576

City of Detroit 1854

Rec for Record May 22 1854 at 10 1/2 o'clock A.M. Henry Campbell Register

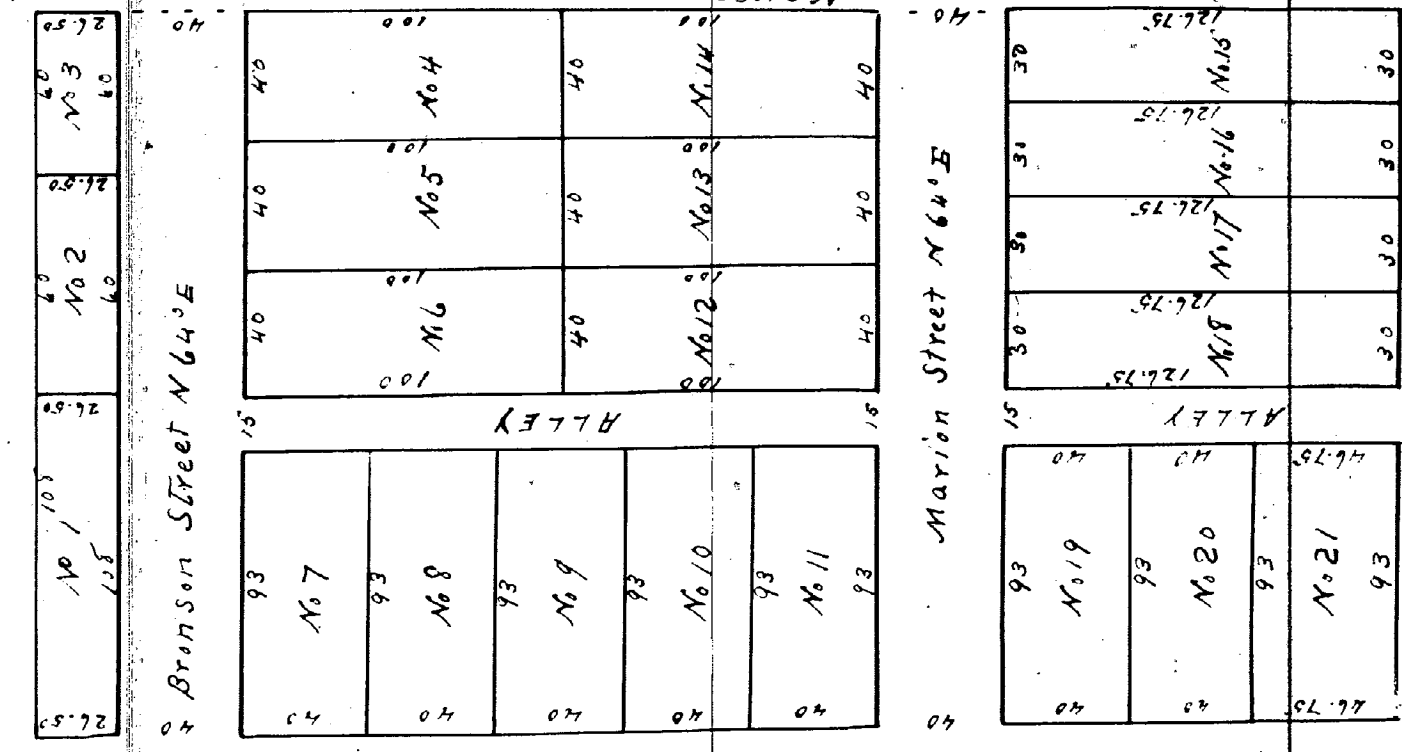


of City. This plat is correct as by actual survey  
+ calculation  
Detroit July 19 1853  
A. E. N. Athon  
Surveyor  
I hereby certify that these plat is a correct copy of the plat  
now on record in the Register of Deeds after being made under  
the supervision of the Auditor General by having the plat measured  
and offering there a carefully compared copy of the dedication  
+ certificate dated this 11th day of May 1910  
John B. DeFountain  
Clerk (and then Clerk)

Know all Men by these Presents that We F. J. B. Crane and  
Anna Elizabeth his wife of Detroit Michigan do hereby present for record  
the within plat being a subdivision of the Northern half of out lot One  
hundred and twenty seven (177) Lambert Beauchien former North of  
Gratiot Road City of Detroit and do dedicate to the perpetual use of the public  
streets and ally thereon running to ourselves our heirs and assigns the reservation  
thereof whenever the same may be discontinued by law Witnesses our hands +  
scale this 19th July 1853

F. J. B. Crane [LS]  
A. E. Crane [LS]

Walter Crane  
M. Gunn  
State of Michigan ss On this twenty seventh of July 1853 the above  
Wayne County named F. J. B. Crane and Anna Elizabeth his wife  
to me known as the person who executed the above instrument appeared before me and duly  
acknowledged the execution thereof and the said Anna Elizabeth on a private examination  
separate and apart from her husband acknowledged she executed the same  
freely without fear or compulsion of her said husband or any one  
Walter Crane Notary Public

10103

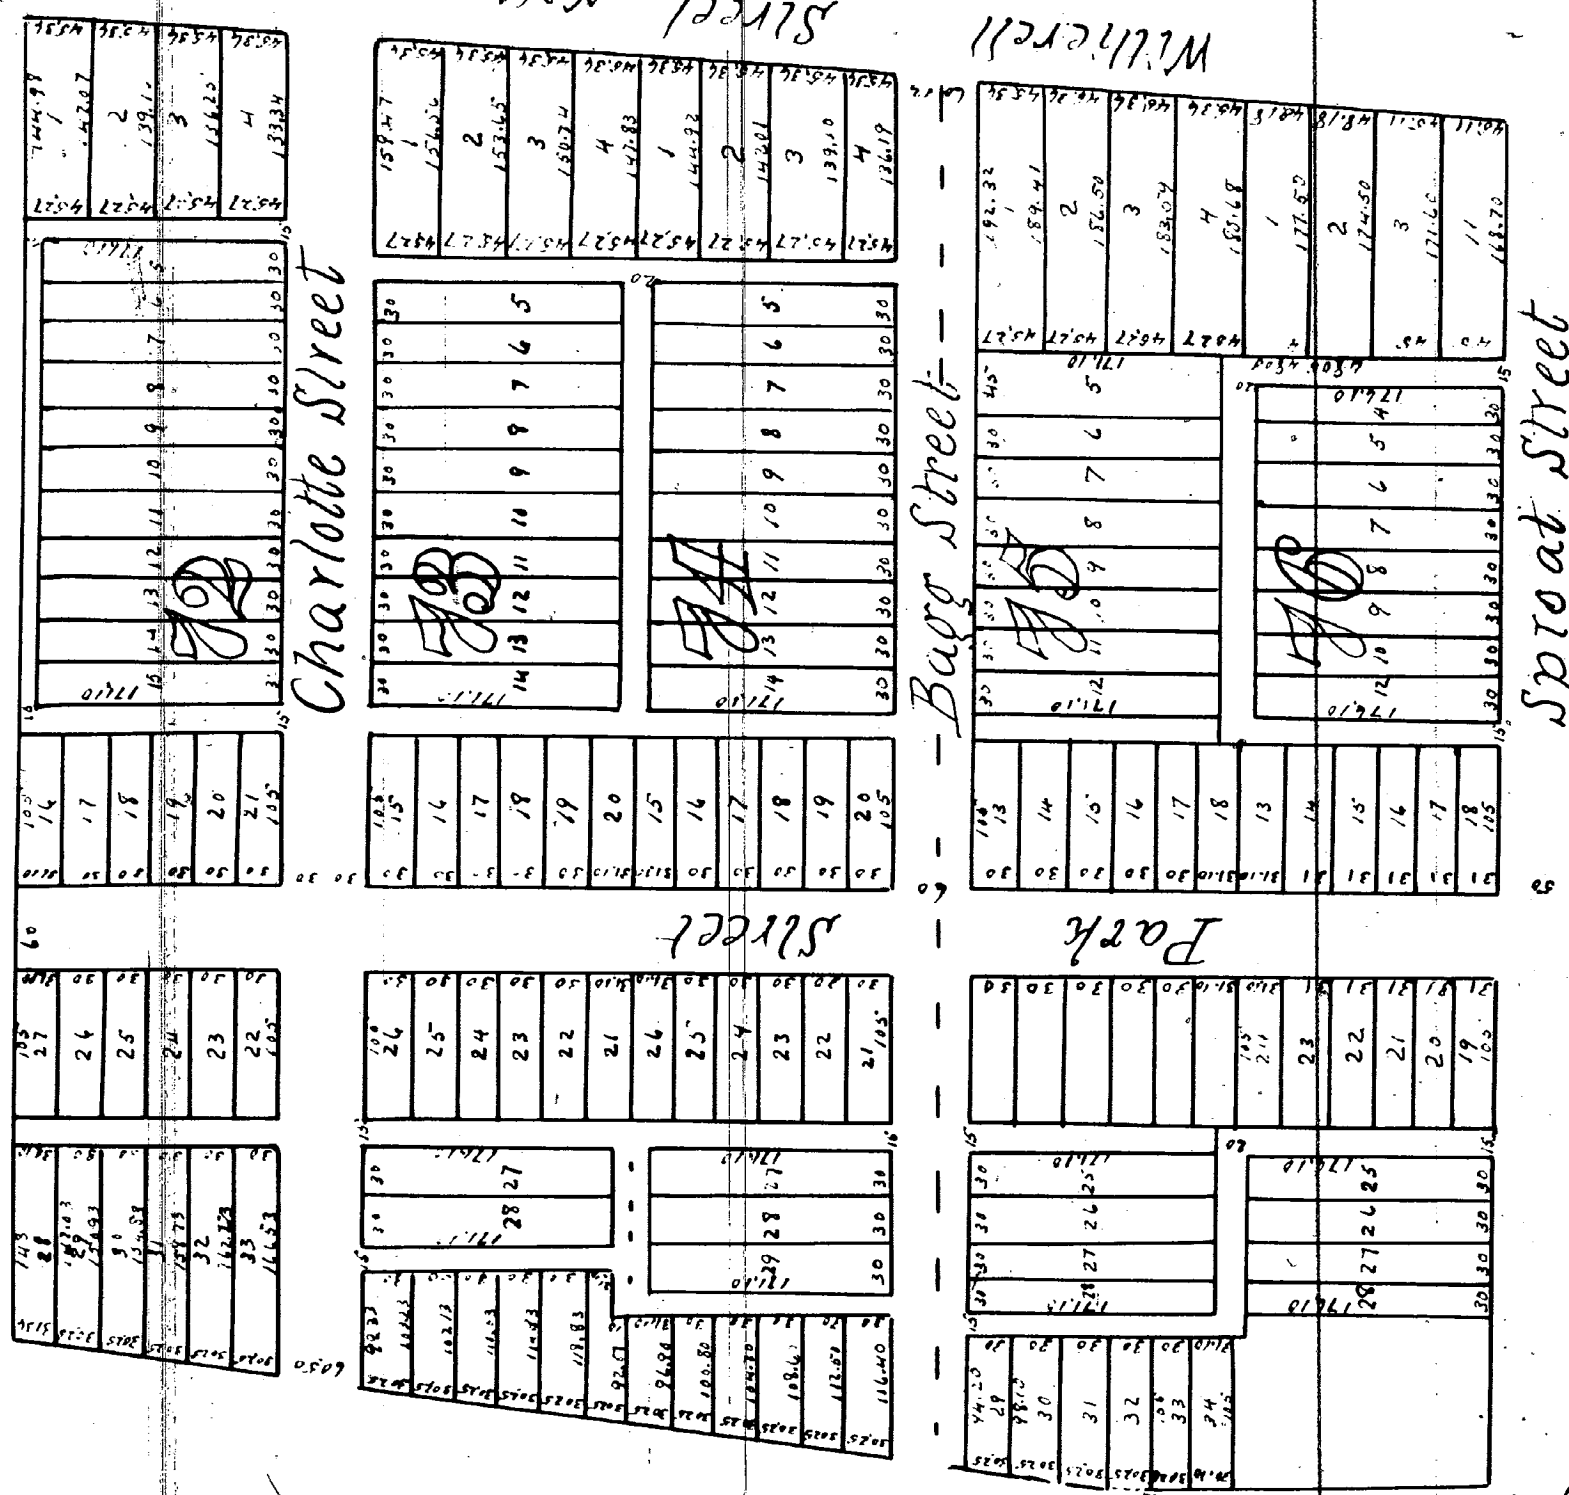

We E. S. Libby + Mary a Mandelbaum and Adet Smith Bagg of the City  
of Detroit County of Wayne and State of Michigan parties legally or equitably  
interested in Park Lots twenty two twenty three twenty four twenty five and  
twenty six in said City of Detroit in said County as hereby adopted + approve  
the annexed plat of and Park Lots and authorize the same to be executed  
Witness our hands and scale at the City of Detroit this fourteenth day of  
January A.D. 1864  
E. S. Libby  
Mary A Mandelbaum  
Adet Smith Bagg  
Simon Mandelbaum

10104

Supremacy of  
A. R. Crandall  
J. H. Bagg  
Charles Becker  
State of Michigan }  
Wayne County } On this fourteenth day  
of January in the year one thousand eight hundred and fifty