10107

SLOSS ADDITION
TO THE VILLAGE OF DEARBORN.
IN WAYNE CO STATE OF MICHIGAN
LOT Nº 2 OF MILLITARY RESERVATION.
A H WILLMARTH SURVEYOR

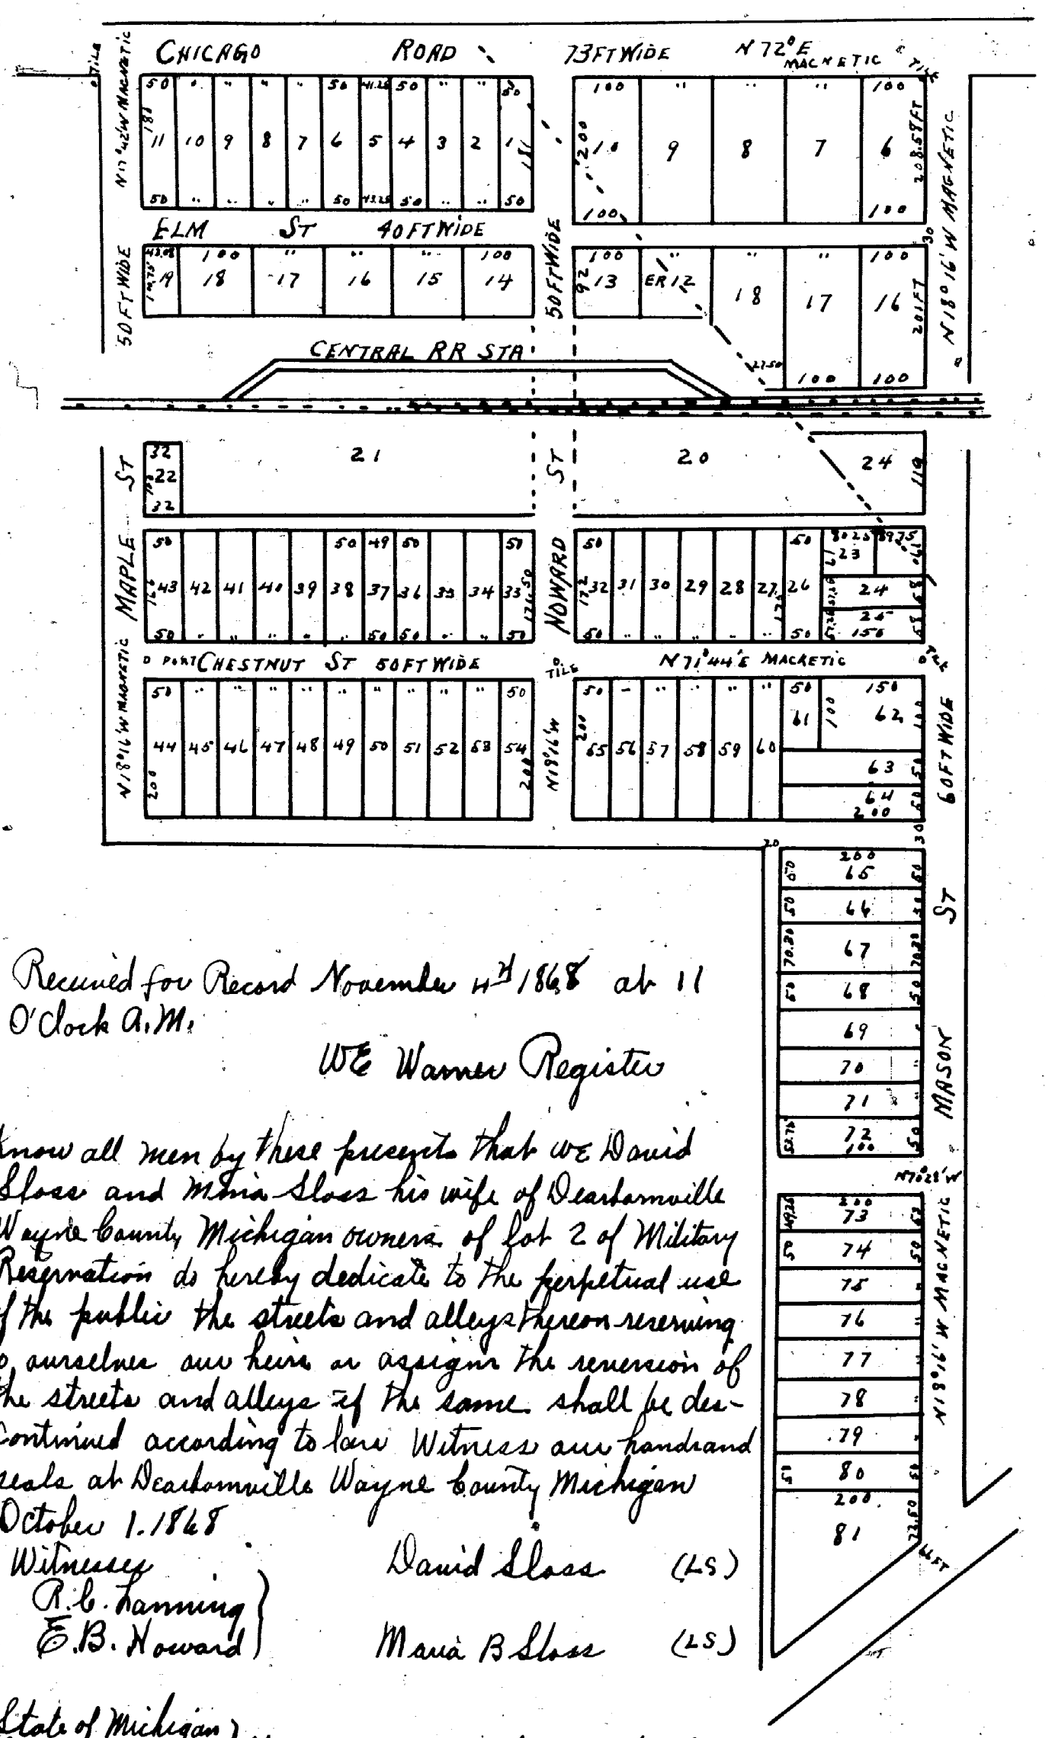

Recorded for Record November 4th 1868 at 11 O'Clock A.M.

WE Warner Register

Know all men by these presents that we David Sloss and Maria Sloss his wife of Dearbornville Wayne County Michigan owners of lot 2 of Military Reservation do hereby dedicate to the perpetual use of the public the streets and alleys thereon reserving to ourselves our heirs or assigns the reversion of the streets and alleys if the same shall be discontinued according to law Witness our hands and seals at Dearbornville Wayne County Michigan October 1. 1868

Witnesses
R. C. Canning
E. B. Howard

David Sloss (LS)
Maria B Sloss (LS)

State of Michigan } ss
County of Wayne }

Be it Known that on the thirteenth day of October one thousand Eight hundred and sixty Eight before me personally appeared David Sloss and Maria Sloss his wife above named who are to me Known to be the persons described in and who executed the above plat and acknowledged the same to be their free act and deed In testimony whereof I have hereunto subscribed my name the day and year first above written

John M. Farland Notary Public
Wayne County Mich

I Hereby certify that this is a correct plan made from surveys and Calculations

Asa N Willmarth
Surveyor

This is to certify that the above plat has been compared with the original plat of record in the office of Register of Deeds of Wayne County and found to be a True copy of the same
A N Willmarth Surveyor

I hereby certify that these plats are correct copies of the plats now on record in the Register of Deeds office being made under the supervision of the Auditor General by tracing the plats on record and affixing thereto carefully compared copies of the dedications and certificates
Dated this 14th day of June 1910

John B La Fountain
Clerk And Gen Dept

10108

B. STROH'S SUBDIVISION
OF LOTS 1, 2, 3, 4, 5, 6 AND 7 BLOCK 13.
OF THE FRONT SUB. OF THE
LAFONTAIN FARM.

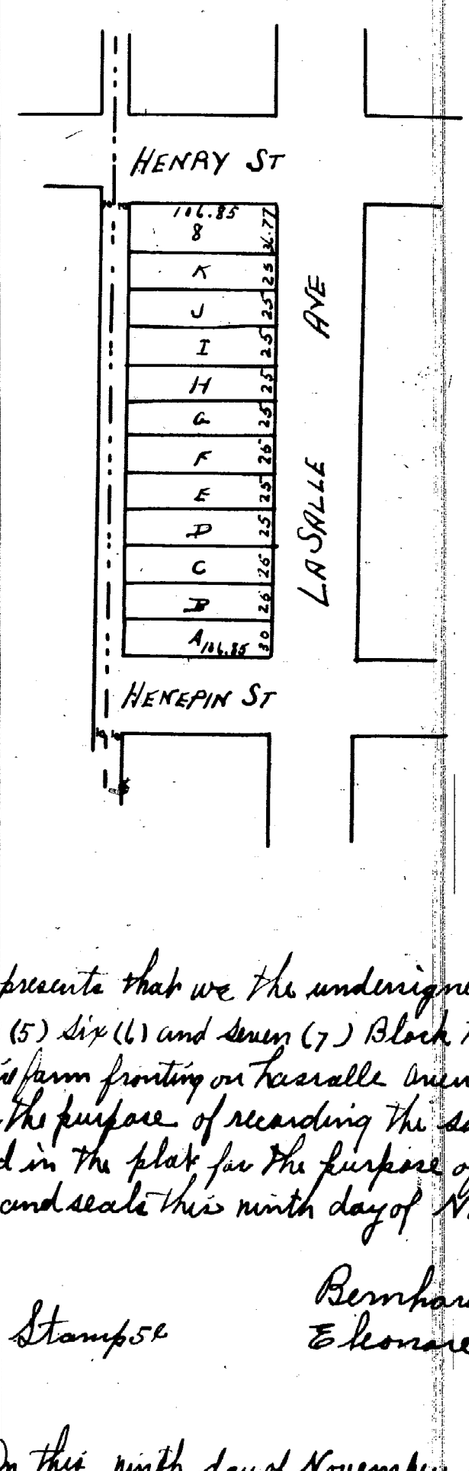

Know all men by these presents that we the undersigned owners of Lots one (1) two (2) three (3) four (4) five (5) six (6) and seven (7) Block thirteen (13) of the front Subdivision of the Lafountain farm fronting on Lasalle Avenue north of Fort Street have made the within plat for the purpose of recording the same and hereby dedicate the streets as represented in the plat for the purpose of public Highways

Witness our hands and seals this ninth day of November A D 1868

In presence of
H W Duvernois
A W Duvernois
Stamps 5¢

Bernhard Stroh LS
Eleonore Stroh LS

State of Michigan } ss
County of Wayne }

On this ninth day of November in the year one thousand Eight hundred and Sixty Eight before me the subscriber a Notary Public in and for said County personally appeared Bernhard Stroh and Eleonore his wife to me known to be the persons described in and who executed the within plat and severally acknowledged the same to be their free act and deed and the said Eleonore Stroh wife of said Bernhard Stroh on a private examination by me separate and apart from her said husband acknowledged that she executed the same freely and without fear of or compulsion from any one

Fred W. Duvernois Notary Public
Wayne Co Mich

State of Michigan } ss
County of Wayne }

On this ninth day of November A.D. 1868 personally came before me a Notary Public in and for said County Eugene Robinson City Surveyor of the City of Detroit and acknowledged the within plat to be correct

(LS) John F Mc Millan Notary Public
Wayne County

(Stamps 5¢)

This is to certify that the above plat has been compared with the original plat of record in the office of Register of Deeds of Wayne County and found To be a True copy of the Same
A N Willmarth Surveyor