Recd for Record January 18th 1864 at 5 O'clock P.M.
Alonzo Eaton Register

THIS PLAT

Represents The subdivision into Lots 1.2.3.4.5.6.7&8 of one portion of Sec. No. Numbered Fifteen in Township Numbered one South of Range Numbered twelve east according to the Government Survey said portion is according to a subdivision survey of said section made by John Mullett in the year 1824 for Curette Marsac and deeded by said Marsac to Enos Laderoot [illegible] 1830 and Recorded November 3 1854 in Liber 56 folios 40 & 41 said portion beginning at a post on the South line of said Section 9 Chains 60 links East from the southwest Corner of said section extending east along said south line 16 Chains 70 links

I hereby certify this plat to be Correct from actual Survey & Compilation and made for Enos Laderoot

Edwin Jerome Surveyor

(Stamps 5¢)

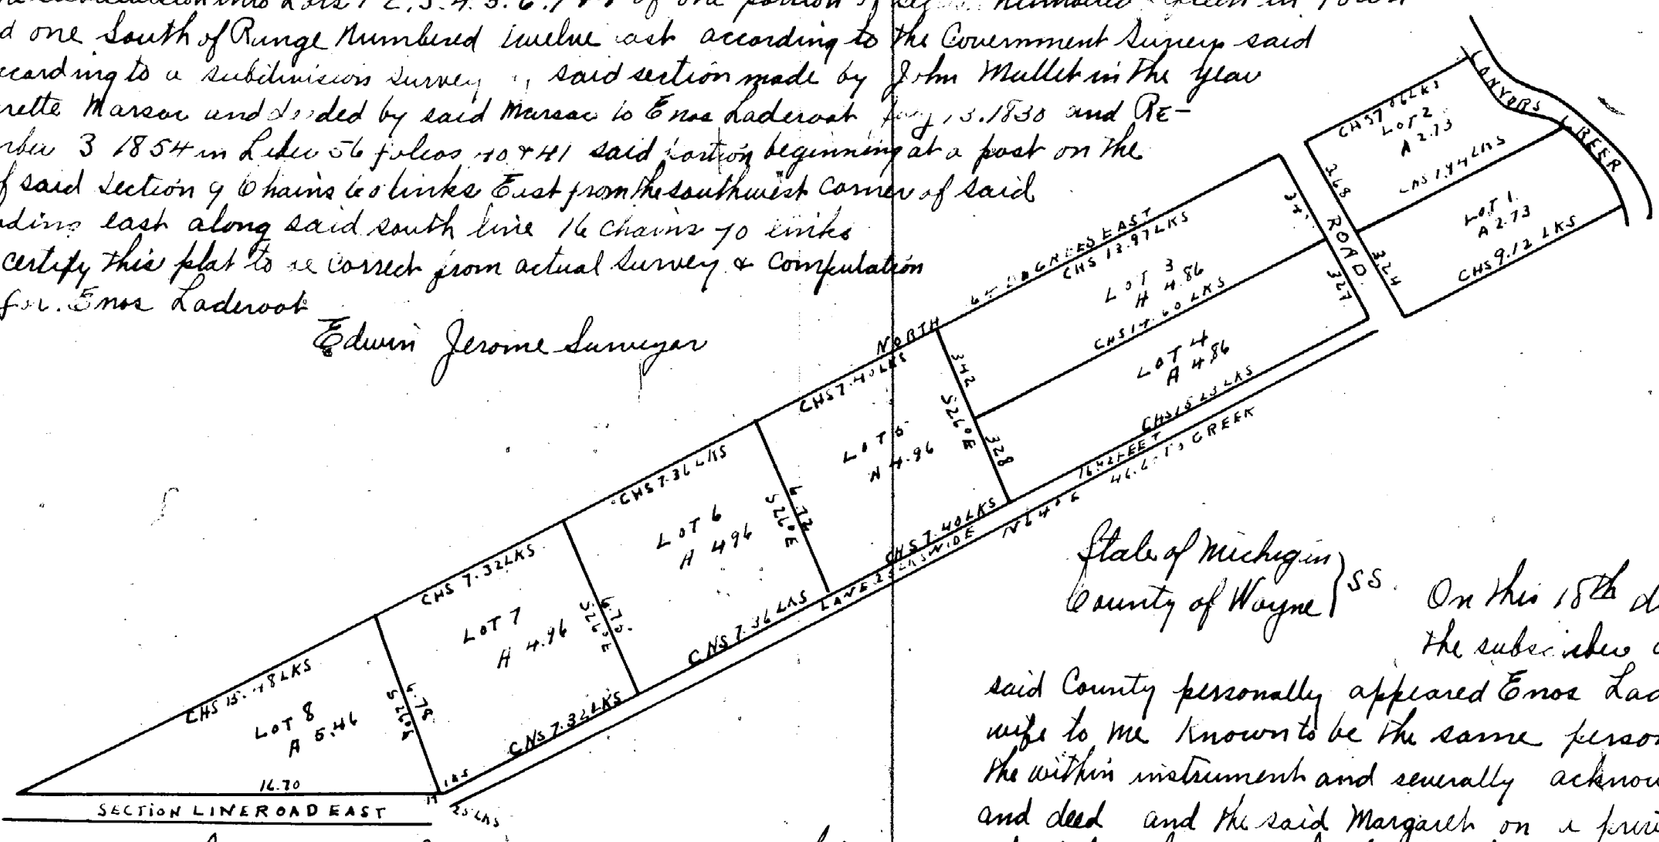

Be it remembered That we Enos Laderoot and Margaret his wife of the Township of Hamtramck Wayne County Michigan do by these presents adopt the within plat and dedicate to the Public The use of the street and Roads therein laid out and designated as such

In witness whereof we have hereunto set our hands and seals this 18th January A.D. 1869

In presence of
John M. Mack
Harriet L Mack
} Stamp 5¢

Enos his mark Laderoot

Margaret her mark Laderoot

This is To certify that the above plat has been compared with the original plat of record in the office of Register of Deeds of Wayne County and found to be a true copy of the same
A N Willmarth
Surveyor

State of Michigan } ss
County of Wayne }

On this 18th day of January A D 1869 before me the subscriber a Justice of the Peace in and for said County personally appeared Enos Laderoot and Margaret Laderoot his wife to me known to be the same person described in and who Executed the within instrument and severally acknowledged the same to be their free act and deed and the said Margaret on a private examination separate and apart from her said husband acknowledged that she executed the same freely and without any fear of or compulsion from any one

John M. Mack
Justice of the Peace

State of Michigan } ss
County of Wayne }

On this 18th January 1869 before me a Notary Public for said County appeared Edwin Jerome Surveyor to me known to be the person who executed the above certificate of Survey and acknowledged the same to be his free act and deed

Alonzo Eaton Notary Public
Wayne Co Mich

Recd for Record February 1st 1869 at 5 O'clock P.M.
Alonzo Eaton Register

10112

KERGER'S SUBDIVISION
OF LOTS 7, 6 AND PART OF 5
BK 11 WITHERELL FARM

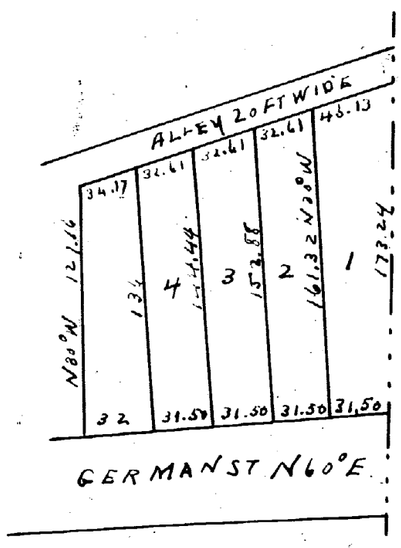

This is my plat of the subdivision of Lots 7, 6 & part of 5 in Block eleven on the Witherell farm (so called) in the City of Detroit County of Wayne and State of Michigan
Witness my hand and seal this seventh day of June A. D. 1868

Witnesses
Charles Lemphe
Julius Stoll

George Kerger

10113

State of Michigan }
County of Wayne } ss

On this first day of January A D 1864 before me a Notary Public in and for said County personally came the above named George Kerger Known to me to be the same persons who executed the foregoing instrument and acknowledged the same to be his free act and deed

(SEAL)

Julius Stoll Notary Public
for Wayne County Michigan

I certify the above plat to be correct from actual survey Witness my hand & Seal this 7th day of June A.D. 1868

Witnesses – Julius Stoll – John F McMillan } Eugene Robinson (LS) Surv

State of Michigan } ss
County of Wayne }

On this seventh day of June A D 1868 personally came before me a Notary Public in and for said County Eugene Robinson City Surveyor of the City of Detroit and acknowledged the within plat to be correct

John L McMillan
Notary Public

This is To certify that the above plat has been compared with the original plat of record in the office of Register of Deeds of Wayne County and found to be a true copy of the same
A N Wilmarth
Surveyor

I hereby certify that these plats are correct copies of the plats now on record in the Register of Deeds office being made under the supervision of the Auditor General by tracing the plats on record and affixing thereto carefully compared copies of the dedications and certificates
Dated this 16th day of June 1910

John B La Fountain
Clerk Aud Gen Dep't