


UBDIVISION OF BLOCK 10
BAKER FARM
NORTH-MICHIGAN AVE

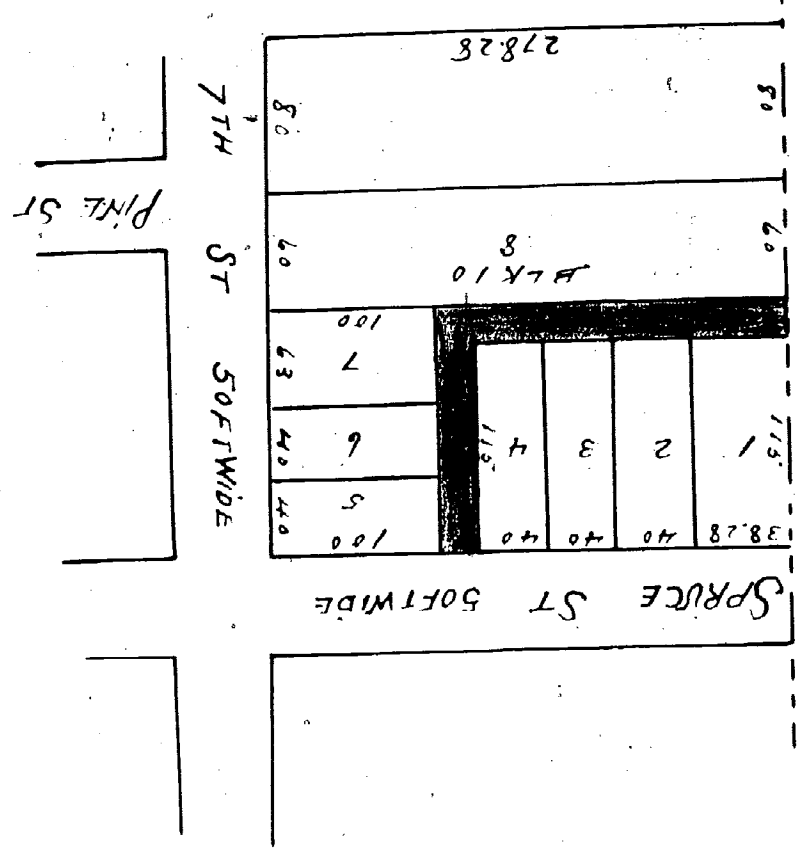


It is shown to be correct from calculation
Return Dec 23rd 1868
John T. Moore
Approved Dec 31-1868
E.A. Cook, Commissioner
(Stamps) Geo. Jones, John of the City

This is to certify that the above plat has been
compared with the original plat of record in the
office of the Register of Deeds of Wayne County and
found to be a true copy of the same
A. H. Willmarth
Surveyor

FILED
FEB. 21 1869
302

Filed for Record January 3rd 1869 at 2 P.M.
Along Eaton City
Notary Public
County of Wayne } ss On this 5th day of January 1869 personally appeared
County of Wayne } before me a Notary Public in and for said County, Nathan
County to me known to be the person who executed the foregoing instrument and
acknowledged the same to be his act and deed
Along Eaton Notary Public
Wayne Co. Mich
(SEAL)

D.C. HOLBROOK'S SUBDIVISION
OF 1/4 SECTIONS NO 38, 39, 40
AND THE NORTH PART OF
1/4 SECTIONS NO 42 AND 43
TEN THOUSAND ACRE TRACT
Filed for Record January 1st 1869 at 4 1/2 o'clock P.M.
Along Eaton City

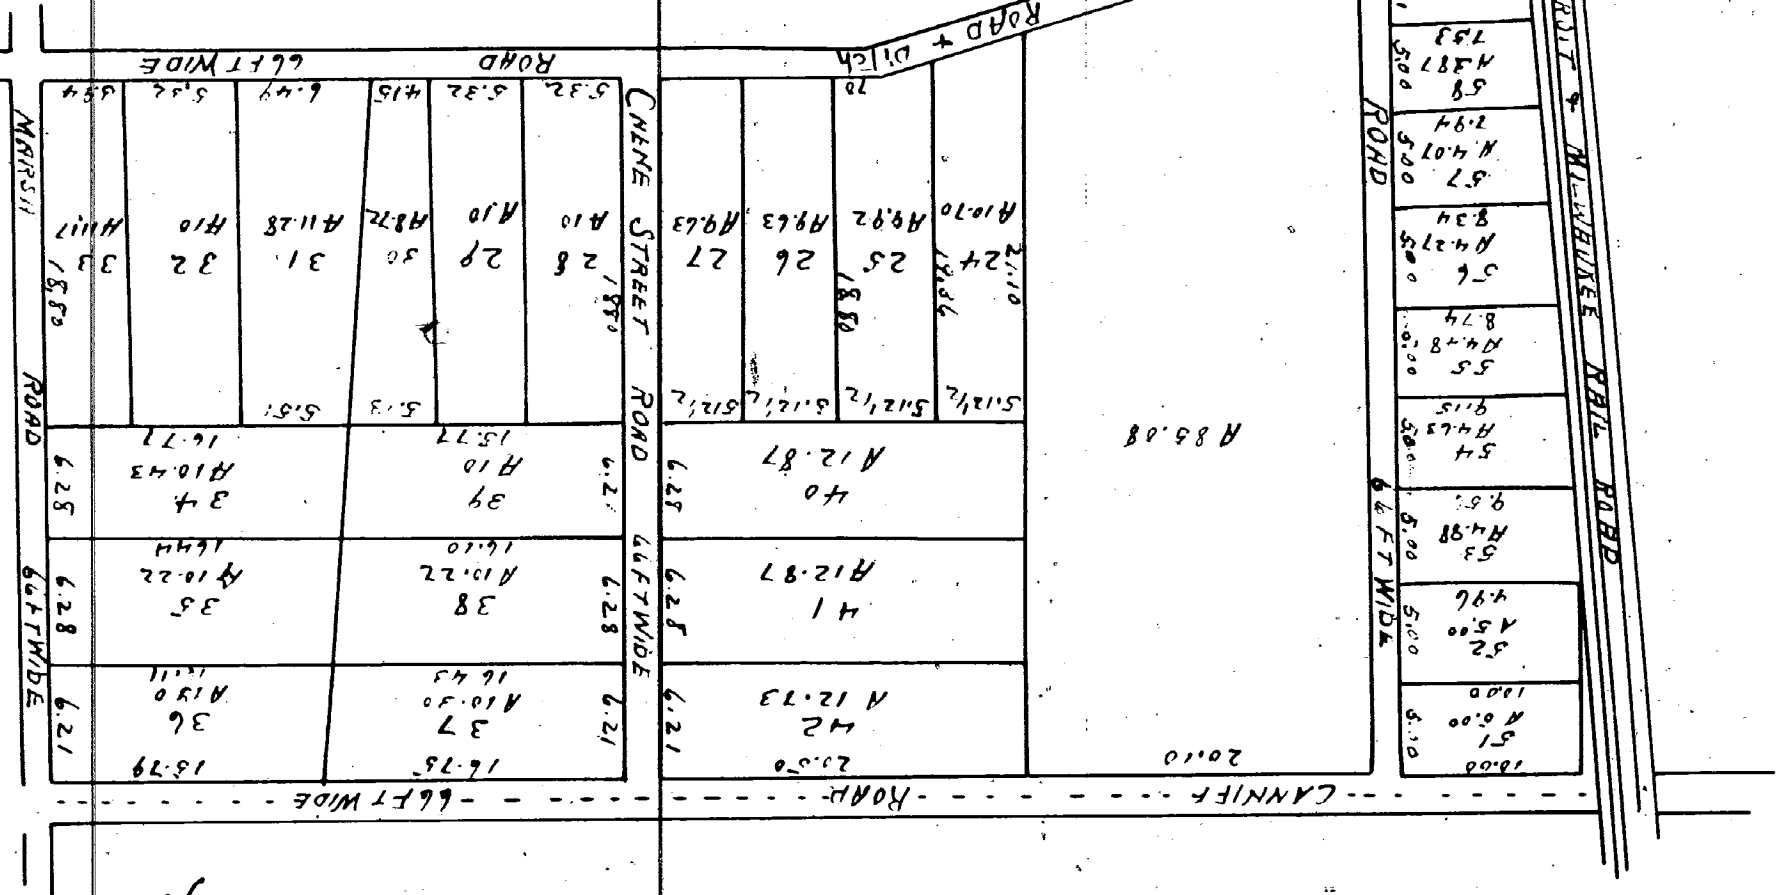

This is to certify that the above plat has been
compared with the original plat of record in the
office of the Register of Deeds of Wayne County and
found to be a true copy of the same
A. H. Willmarth
Surveyor

State of Michigan } ss On this 16th January 1869 personally appeared before the undersigned Nathan
County of Wayne } named as witness to me to be the person who made and signed
the above plat & he acknowledged the same to be his act and deed
Witness my hand and seal at Detroit this day & year above mentioned
Charles F. Willmarth
Notary Public
Wayne Co. Mich
(SEAL)

State of Michigan } ss On this 16th January 1869 personally appeared before the undersigned Nathan
County of Wayne } named as witness to me to be the person who made and signed
the above plat & he acknowledged the same to be his act and deed
Witness my hand and seal at Detroit this day & year above mentioned
Charles F. Willmarth
Notary Public
Wayne Co. Mich
(SEAL)

Record in the Register of Deeds of Wayne County and
of the Auditor General by having the plat on record and affixing
the seal of the Auditor General of the State of Michigan
Noted this 15th day of Jan 1910
John B. F. Willmarth
Notary Public
Wayne Co. Mich
(SEAL)