
10119

SUBDIVISION OF LOT 2
OF THE SUBDIVISION OF THE
LAFFERTY FARM.
NORTH OF GRAND RIVER ROAD

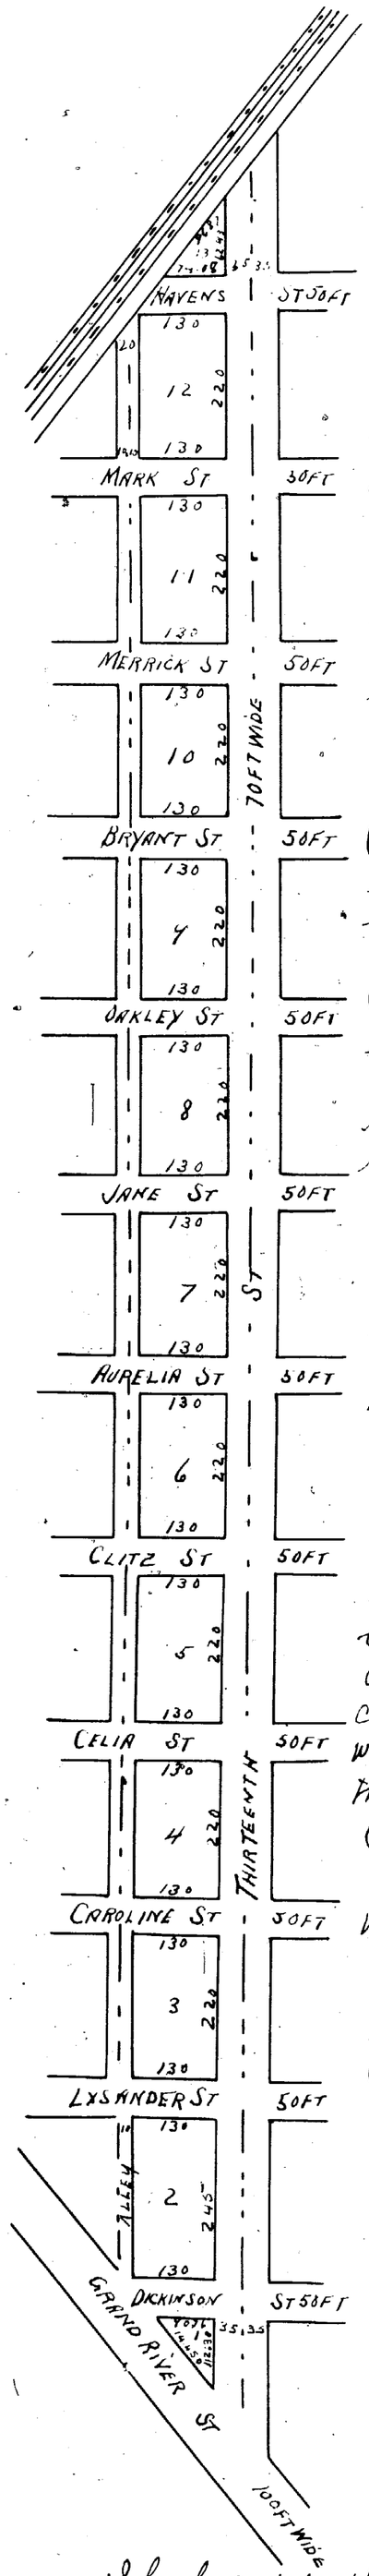

Received for Record December 29. 1868
at 4½ O clock P.M.
WE Warner Register

I Valentine Lafferty as special Guardian of Joseph Lafferty Salina Lafferty and Emma Lafferty infants having obtained authority so to do from the Circuit Court for the County of Wayne Sitting in Chancery on the second day of November A.D. 1868 do hereby Convey to the public for the purposes of public Highways & the use of so much of the real Estate designated on the annexed plat as streets or alleys and I the said Valentine acting in my own behalf do likewise join in the creation of these presents Witness my hand and seal this fourth day of December A.D. 1868

Signed and Sealed
In presence of
Philip J. D. VanDyke
C. J. O Flynn

Valentine Lafferty LS
Special Guardian
Valentine Lafferty LS

(Stamp 57)

State of Michigan } SS
County of Wayne }

On this fourth day of December A.D. 1868 before me a Notary Public in and for said County personally came Val entine Lafferty to me Known to be the person who executed the foregoing instrument and acknowledged the same to be his free act and deed as the special Guardian therein named and also to be his own free act and deed

C J O Flynn Notary Public
Wayne County Michigan

(Stamp 59)

I John F Munro a Surveyor Certify that I made the annexed plat & that the same is Correct
Witness my hand and seal this fourth day of December A.D. 1868

Sealed and delivered
In presence of
John Deering C J O Flynn (Stamp 60)

John F Munro LS

State of Michigan } SS
County of Wayne }

On this fourth day of December A.D. 1868 before me a Notary Public in and for said County personally came John F Munro to me known to be the person who Executed the foregoing Certificate and acknowledged the same to be his free act and deed

(Stamp 61)

C J O'Flynn Notary Public
Wayne County Michigan

WE hereby approve of the annexed plan

George Jerome
N P Baldwin } Commissioners on Plan of the City


I certify the above to be correct from actual survey
Detroit Sept 21. 1868

John F Munro Surv

This is to certify that the above plat has been compared with the original plat of record in the office of Register of Deeds of Wayne County and found to be a true copy of the same
A N Willmarth

10120

SUBDIVISION OF LOT 1
OF THE SUBDIVISION OF THE
LAFFERTY FARM.
NORTH OF GRAND RIVER ROAD

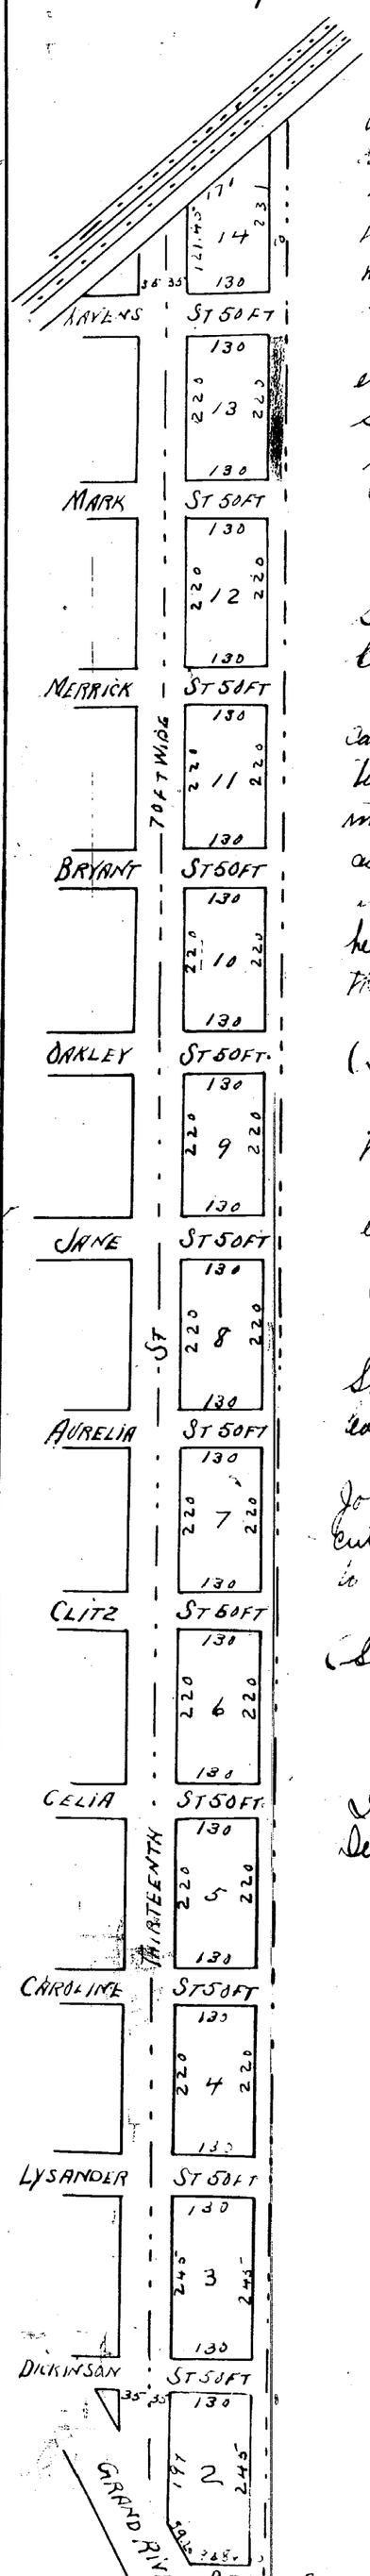

Received for Record December 29th 1868 at 4½ O'clock P.M.
WE Warner Register

We Clement Lafferty and Elizabeth Lafferty his wife of the City of Detroit County of Wayne and State of Michigan do hereby adopt the annexed plat and dedicate to the use of the public The Streets and alleys thereon designated reserving to ourselves the reversion of the same should the same be discontinued by law

Witness our hands and seals this fourth day of December A.D. 1868

Signed and sealed
In presence of
Philip J. D. VanDyke
C. J. O Flynn

Clement Lafferty LS
Elizabeth Lafferty LS

(Stamp 58)

State of Michigan } SS
County of Wayne }

On this fourth day of December A.D. 1868 before me a Notary Public in and for said County personally came Clement Lafferty and his wife Elizabeth Lafferty to me known to be the persons who executed the foregoing instrument and acknowledged the same to be their free act and deed and the said Elizabeth having been examined in private by me separate and apart from her said husband acknowledged that she had Executed the same freely without fear or Compulsion from any one

C J O Flynn Notary Public
Wayne County Michigan

(Stamp 62)

I John F Munro a Surveyor certify that I made the annexed plat and that the same is Correct
Witness my hand and seal this fourth day of December A.D. 1868 signed & sealed in presence of

John Deering
C J O Flynn } Stamp 64

John F Munro LS

State of Michigan } SS
County of Wayne }

On this fourth day of December A.D. 1868 before me a Notary Public in and for said County personally came John F Munro to me known to be the person who executed the foregoing certificate and acknowledged the same to be his free act and deed

C J O'Flynn Notary Public
Wayne County Mich

(Stamp)

WE hereby approve of the annexed plan

Geo Jerome
N P Baldwin } Commissioners on plan of City

I certify the above to be Correct from actual survey
Detroit Sept 21-1868

John F Munro Surv

This is to certify that the above plat has been Compared with the original plat of record in the office of Register of Deeds of Wayne County and found to be a true Copy of the same
A N Willmarth
Surveyor

Common Council
Sept 27-1886
L.G.C.

I hereby certify that these plats are correct copies of the plats now on record in the Register of Deeds office being made under the supervision of the Auditor General by tracing the plats on record and covering thereto carefully compared copies of the dedications and certificates
Dated this 15th day of June 1910

John B Lothrop
Clerk and Ex Officio