


A PLAT OF
FRASER'S SECTION,
OF A PART OF THE
CHENE FARM,
APRIL 1864

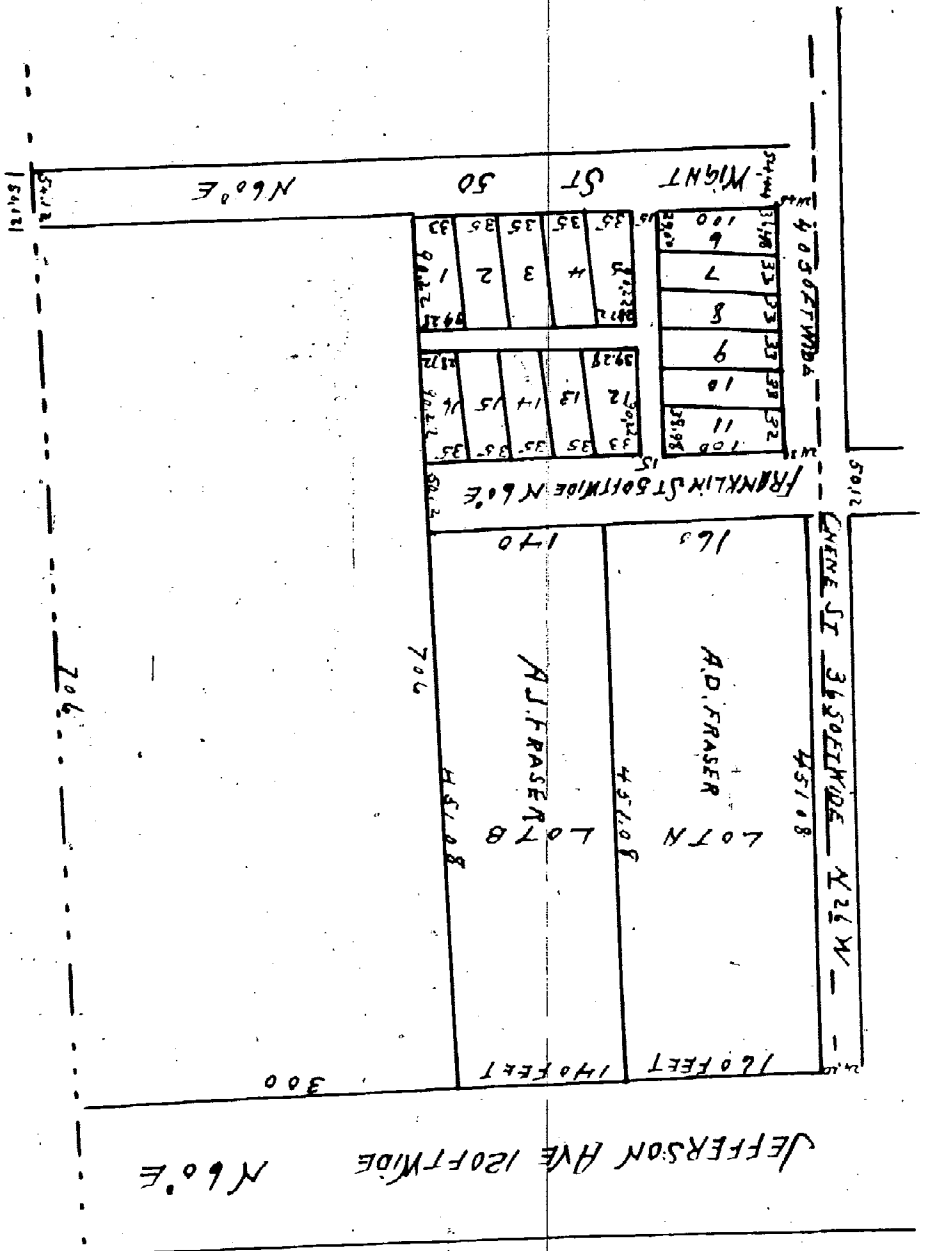


Record for Grand Dec. 15th/1868 at 12 o'clock
W E Warner Regr
I hereby certify the above plat to be correct from actual survey
and calculation Eugene Robinson City Surveyor
Approved Nov 9 1868
E A Bunch Commissioner on
N G B Adams (Chair of the City
State of Michigan) ss
Be it remembered that on this 15th day of October A.D. 1868 before me the
Notary Public in and for
said county personally appeared Abraham D Adams of the
City of Detroit who is to me well known & acknowledged and
declared that he was and is the proprietor of the said estate on
which the plat is laid out and that he caused me Eugene Robinson
known surveyor to make said plat in that true and correct plat
wherein truly the description of said Grand Dec. and the date
of said plat & that the within is a true map in plat of said land
lots & alleys & alleys and said parties pray that said map in plat
be approved & recorded according to law - Given under my
hand and Notary Seal on this day & year of record (seven words
expressed & three initials) before beginning

This is to certify that the above plat has been
compared with the original plat of record in the
office of the Register of Deeds of Wayne County and
found to be a true copy of the same
A N Williams
Surveyor

Gold E Roberts LS
Notary Public
Wayne County
Michigan

SUBDIVISION OF LOT NO 3
OF THE SUBDIVISION OF THE
LAFFERTY FARM,
NORTH OF GRAND RIVER STREET

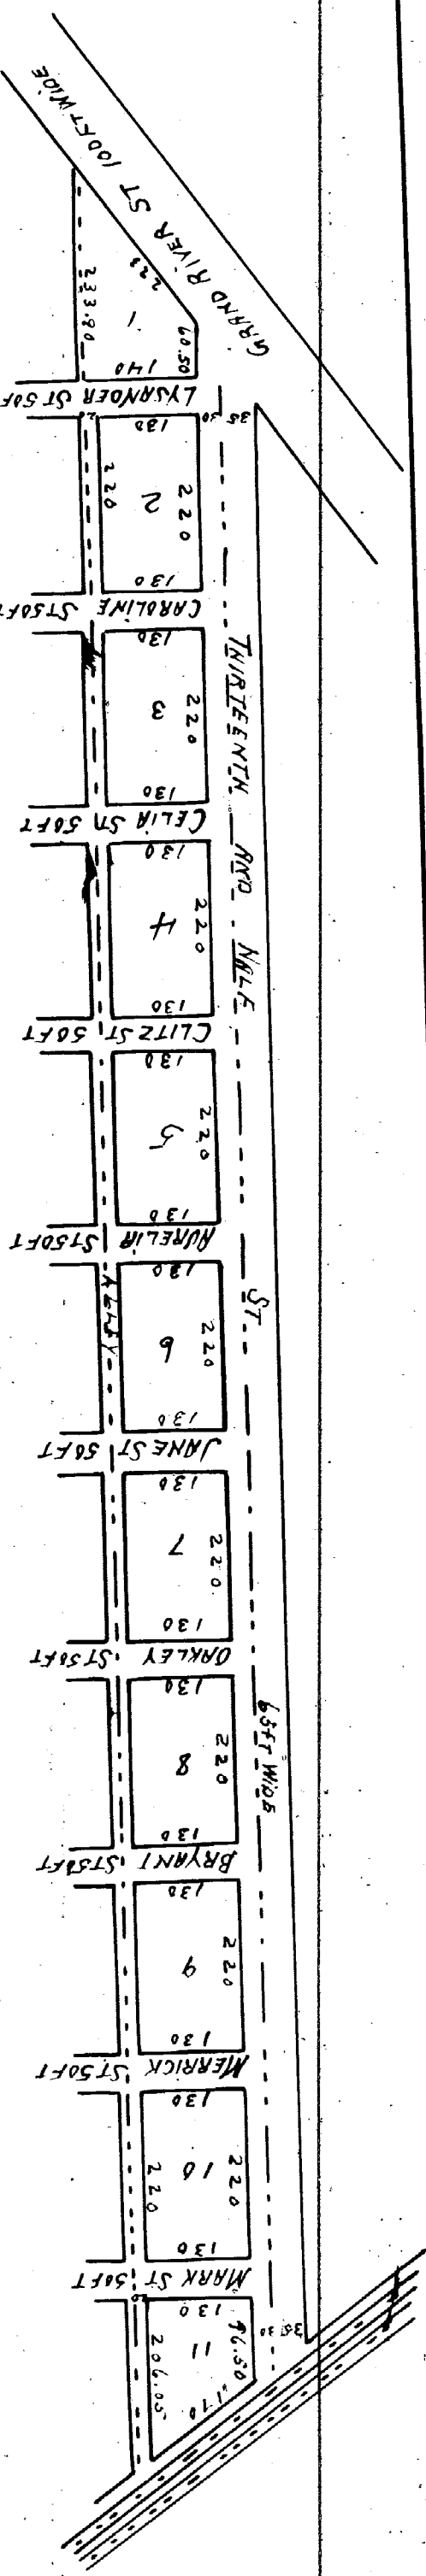

Record for Grand Dec. 29, 1868 at 4:20 o'clock P.M.
W E Warner Regr
I Maria E Jewell the proprietress of certain lands of land
situated in the City of Detroit County of Wayne & State of Michigan &
entered within the limits of the annexed plat do hereby adopt said
plat & dedicate to the use of the public the alleys and alleys therein
divided. Witness my hand and seal at said City this fourth day
of December A.D. 1868
Maria E Jewell by
Eugene Robinson (Stamp) her Attorney in fact
b.N. Campbell
At N Campbell
State of Michigan ss
On this fourth day of December A.D. 1868 be-
fore me, a Notary Public in and for said County
came Corneilus J. O'Daym in fact of the above named
Maria E Jewell known to me to be the person who executed the
 foregoing instrument as said attorney in fact & acknowledged the
 same to be his free act & deed & N Campbell Notary Public
 (Stamp 5)
 I John F Munro a surveyor certify that I made the annexed plat &
 that the same is correct - witness my hand & seal this fourth
 day of December A.D. 1868
 John F Munro
 (Stamp 5)
 On this fourth day of December A.D. 1868 before
 me a Notary Public in and for said County
 State of Michigan ss
 The foregoing Certificate & acknowledged the same to be his free act
 and John F Munro to me known to be the person who executed
 and acknowledged the same to be his free act
 (Stamp 5)
 We hereby approve of the annexed plan
 E E Adams Commissioner
 N G B Adams (Chair of the City
 State of Michigan) ss
 I hereby certify the above plat to be correct from actual survey
 Done at Detroit 21st/1868
 John F Munro Sur

This is to certify that the above plat has been
compared with the original plat of record in the
office of the Register of Deeds of Wayne County and
found to be a true copy of the same
A N Williams
Surveyor

I hereby certify that these three plats are correct copies of the plat now on
record in the Register of Deeds office made under the supervision
of the Auditor General by having the plats on record and affixing thereto
carefully compared copies of the dedications & certificate
Done this 14th day of June 1910
John B to Fountain
Black and Ben Deft