


This is to certify that the above plot has been compared with the original plot of record in the office of the Registrar of Deeds of Wayne County and found to be a true copy of the same.

A. H. WILKINSON
Surveyor

I hereby certify that this slab is a correct copy of the slab now on record in the
 Registrar of Deeds office being made under the supervision of the undersigned
 by tracing the slab on record and affixing thereto a carefully prepared
 copy of the addition and alterations.
 Witness my hand and seal this 27th day of May 1916.
 John B. Fountain
 Clerk of the Court of Common Pleas

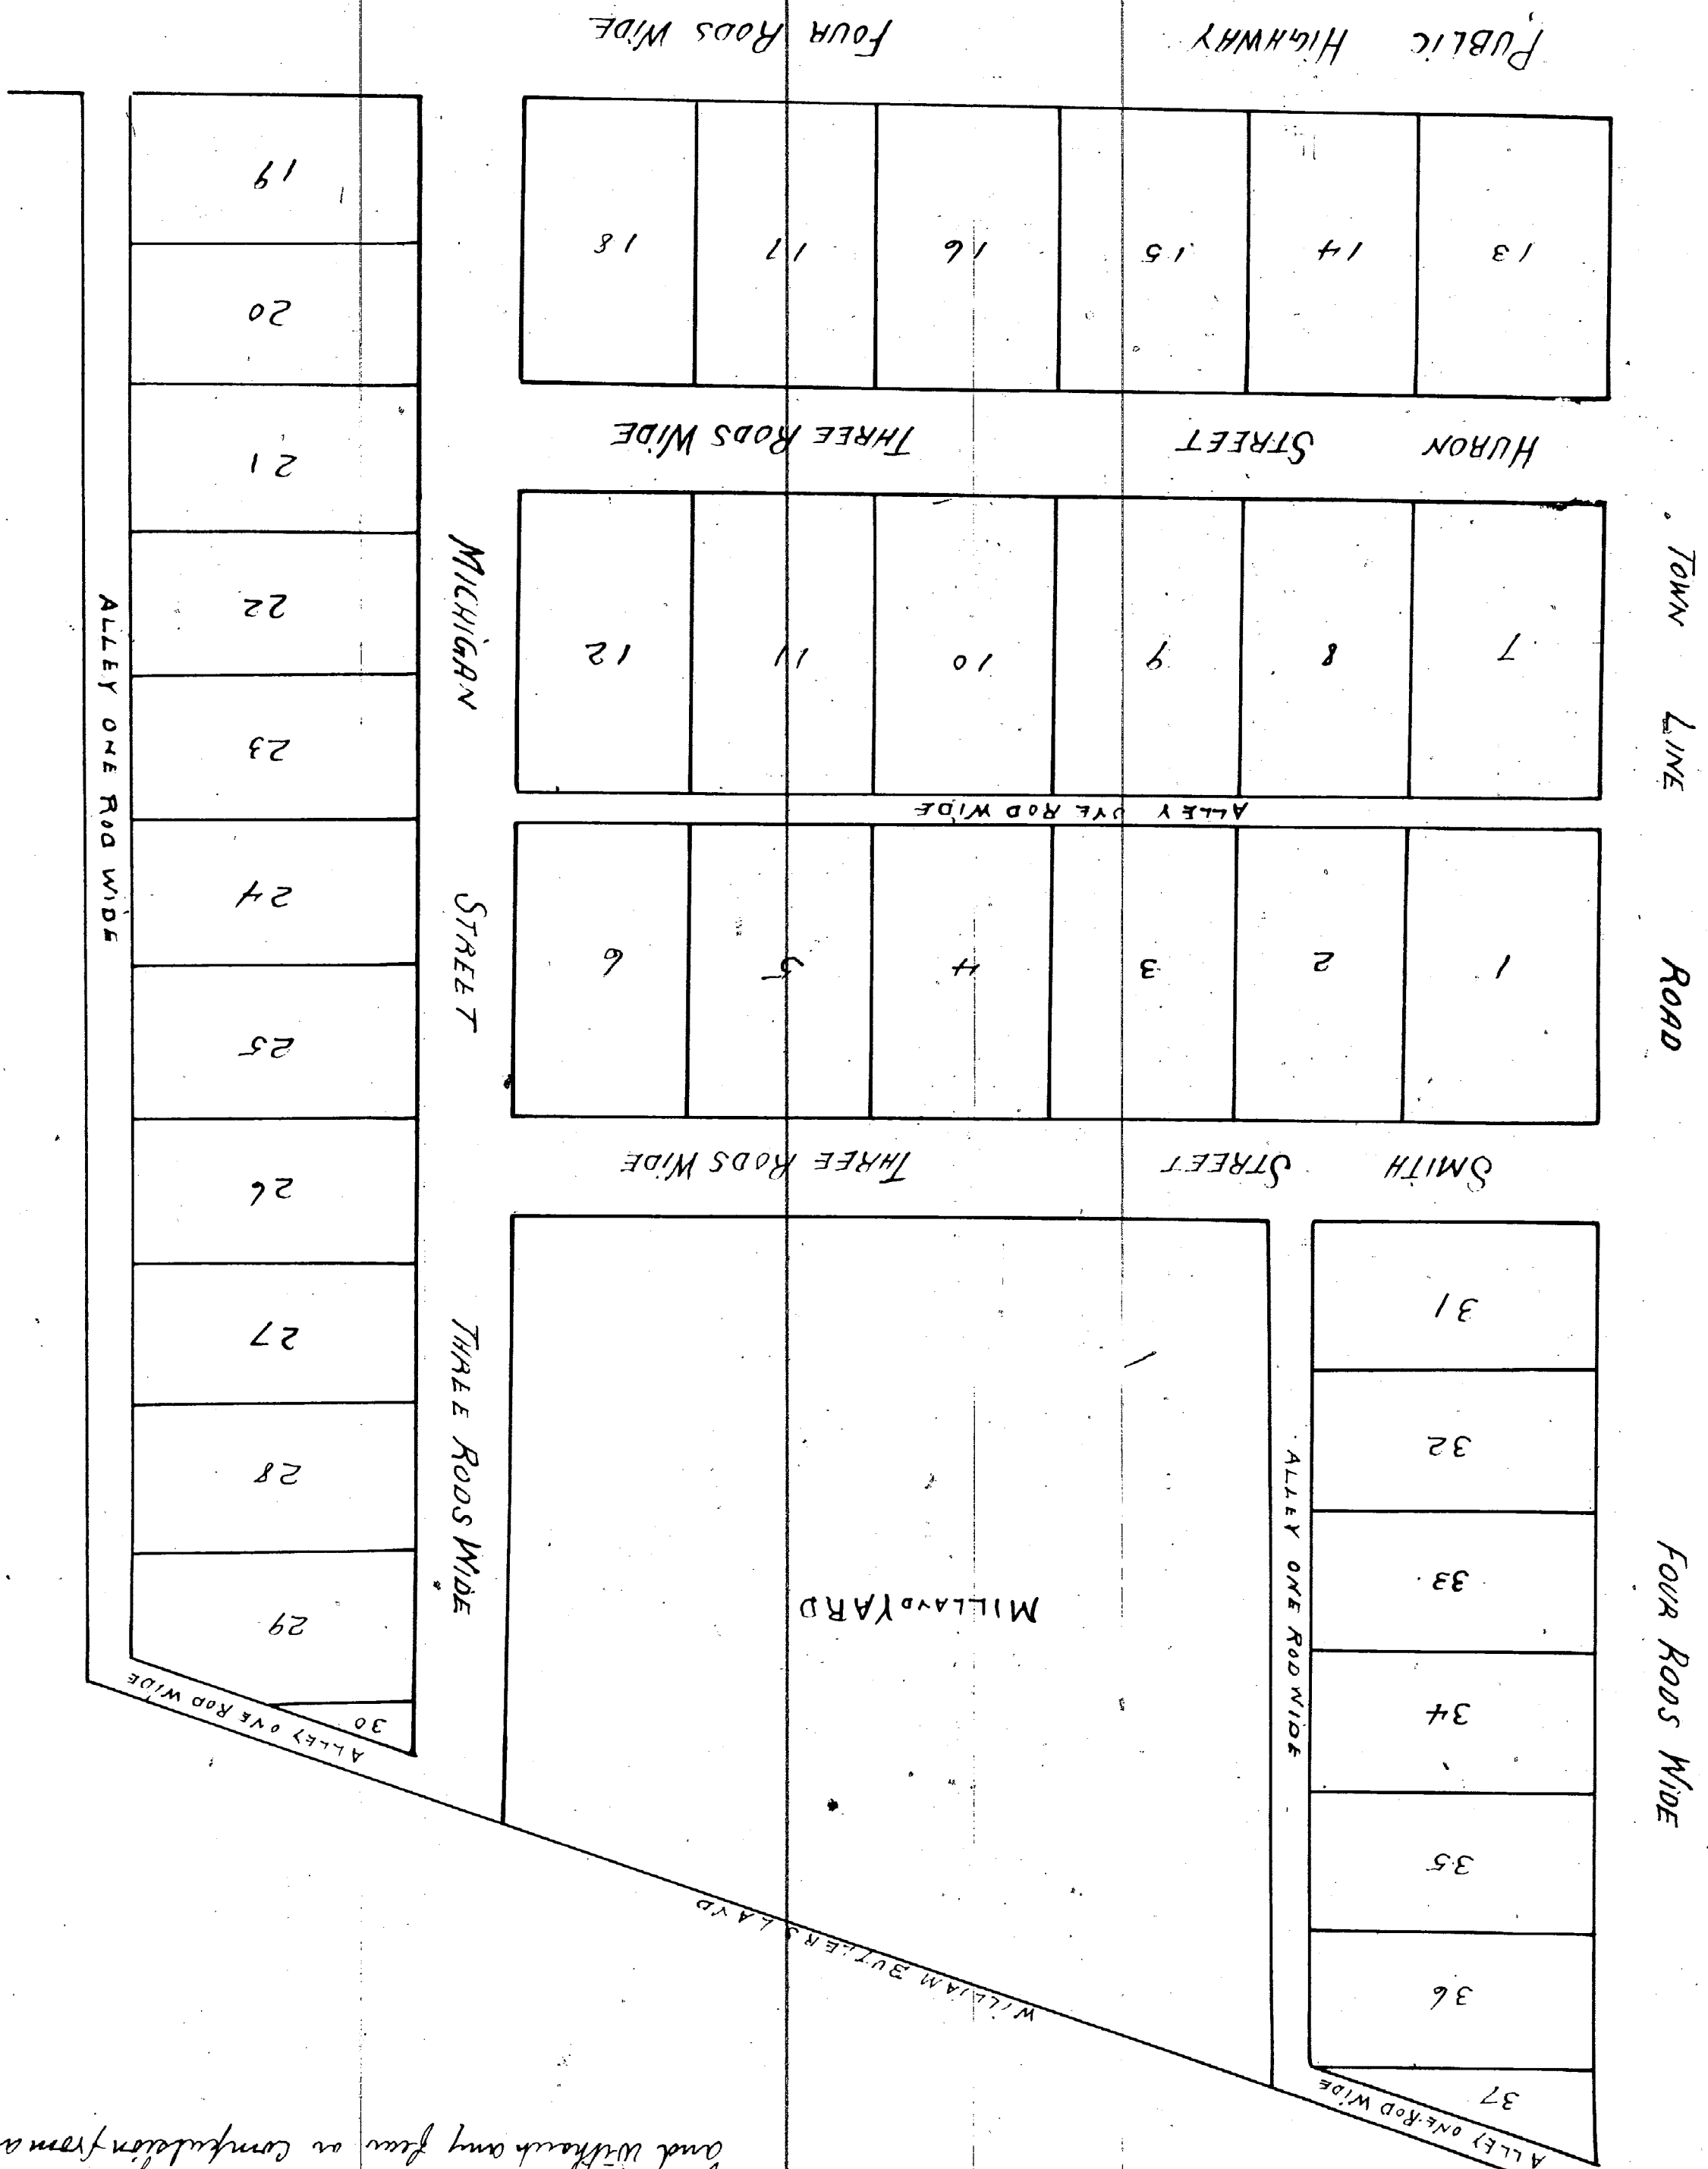

Known all men by their parents that we Dan Smith and Mary E Smith his wife George W Smith and Mary E Smith his wife all of the town of Ham-
 ington County State of Michigan have made and executed the within map of that of the Village of Southville for the purpose of having the same
 recorded in conformity to the statute in such case made and provided said Village is located on the west side of section no thirty seven from
 41st township of Range number 6 east Wayne County State of Michigan lots numbering from one to eighteen are four rods by eight from northern
 to thirty six four rods by eight excepting number (30) thirty which is twenty feet front and thirty six (36) which is fifty feet front
 corner by alley from west side is north 57° East from South side is north 30° West thirty 3 rods wide alley a one rod wide the n.p. or
 plat is on a grade of fifteen feet + six inches to the quarter of an inch or four rods to the inch
 signed sealed in
 presence of
 Mat Anderson
 David Tompkins
 State of Michigan ss
 County of Wayne
 June 26th A.D. 1866 before me the undersigned a Notary Public in and for said County personally appeared Dan Smith
 and Mary E Smith his wife and George W Smith and Mary E Smith his wife to me known to be the persons who
 ed in and who executed the within instrument who lawfully acknowledged its contents to be their act and deed and
 the said Mary E Smith and Mary E Smith witness of the said Dan and
 George Smith on a private examination by me appeared and apart
 growth have said separate or removed that they executed the same freely
 and without any fear or compulsion from any one
 Mat Anderson
 Notary Public
 in and for Wayne Co
 Michigan