


— O'CONNOR'S —
— ADDITION OF WAYNE —

Recorded for Grand October 15th 1866 at 12 o'clock M.

Wm E Warner Registrar
By George Eaton Clerk

No divided
N+5, 4, 3, 2, 1, 5, 6, 7, 8
1418

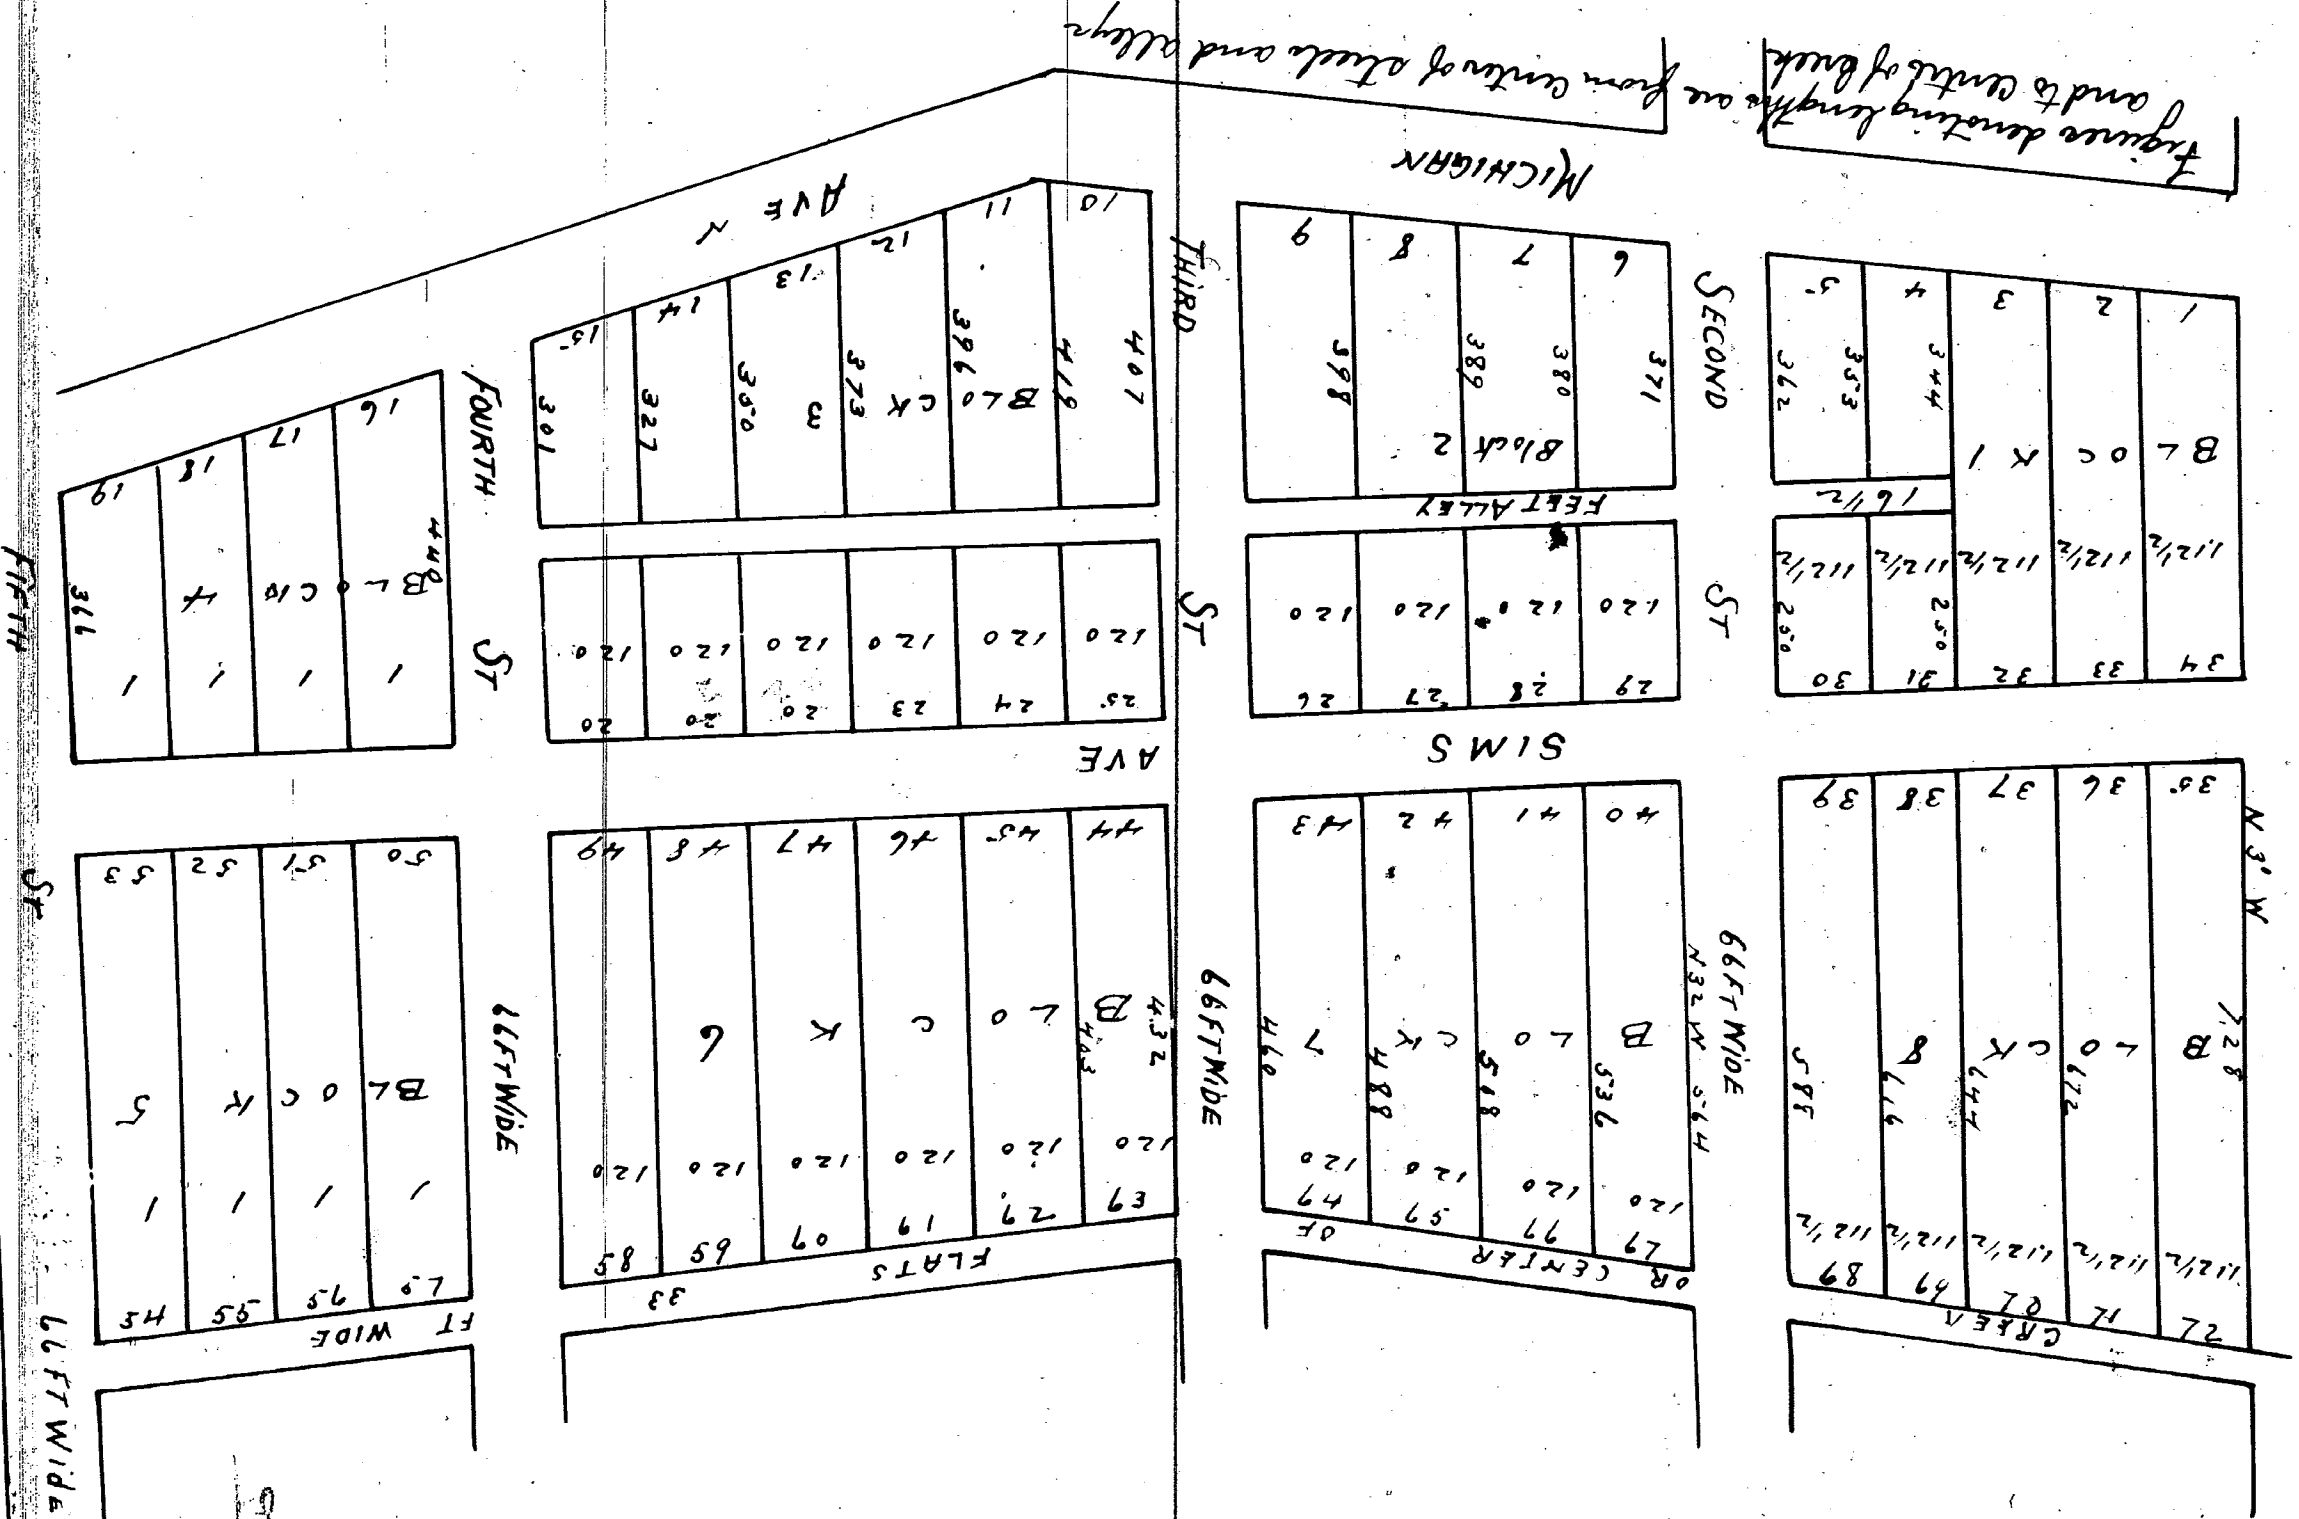

I certify that above is a true plan in that of O'Connor addition to the Village of Wayne and is situated upon 1/2 of lot 14 of the 28 T. 2. R. 9 E. May 1st 1866
Known all men by these presents that we, Raymond O'Connor and Mary A. O'Connor of the Village of Wayne, Michigan and State of Michigan have executed the within plat for the purpose of having the same recorded according to the requirements of the law and we do hereby dedicate to the public the strip of land of all title and all rights we have or may have in and to the same and make and state at Wayne this 15th day of October A.D. 1866
Raymond O'Connor
Mary A. O'Connor
LS
LS

State of Michigan
County of Wayne
On this 15th day of October A.D. 1866 before me a Justice of the Peace for said County personally appeared Raymond O'Connor and Mary A. O'Connor known to me to be the persons who executed the foregoing instrument and acknowledged the same to be their free act and deed and that they executed the same on a private transaction separate and apart from any other land and acknowledged that they executed the same freely without any fear or compulsion from any one and acknowledged that the plat is a correct copy of the plat now on record in the Register of Deeds office being made under the supervision of the Auditor General by tracing the plat on record and affixing thereto a carefully compared copy of the dedication and certificate.
Dated this 26th day of May 1910
John B. Fountain
Clerk. W.D. Con. Dept.

Common Division of the Case