

— RIVERSIDE —
SUBDIVISION OF PART OF
PRIVATE CLAIM No 47 —
SOUTH OF FORT STREET & NORTH OF RIVER ROAD

Received for Record February 5th 1867 at 12 o'clock m. W E Warner Augr.

signed and sealed in presence of
Frank H. Buff?
Veda H. Buff and
Raff & Smith as ball
game & children as to
John O. & back + wife

75	Revolution N Bull
75	Baroline Bull
75	3 A Bunch of mixed American
75	of Hunt of 1000 of Thomas Williams & Co
75	John O Clark
75	3 W. Clark
75	Mary N Williams

State of Michigan } as
County of Wayne }
ON the Twenty first day of July A.D. 1866 before me a Notary Public
in and for said County personally appeared Christian H. Bull and
Eveline his wife joint and several owners of said land and E. W.
Bull and E. W. Bull his wife known to me to be the persons
who executed the within plat of part of Grant's Claim No 47 and who severally acknow-
ledge the same to be their free and good and the said several Bull wife of
Christian H Bull and E W Bull wife of Jno Bull on a formal examination
by me separate and apart from their said husbands acknowledged they executed
the same freely and without fear or compulsion from any one
Joseph E Smith
[LS]

State of Michigan
County of Wayne
On this 4th day of February A.D. 1867 before me a Notary Public in and for said County personally appeared Edmund B. Smith of such known to me to be the person who executed the within plat of part of Lot 16 of the subdivision of Gracie's Claim No 30 and acknowledged the same to be his free act and deed as special guardian of the Minor Children of James William deceased with special authority by decree of the Circuit Court of Wayne County sitting in Chancery made and entered on the 20th day of December 1866 and further avers that he executed the same as the act and deed of Mary N. Williams widow and executrix of said late William by virtue of a "power of Attorney" duly recorded.

Attest, I Smith Notary Public
Wayne Co. Mich

This is to certify that the above plot has been compared with the original plot of record in the office of Registrar of Deeds of Wayne County and found to be a tracery of the same.

A N Williams
Surveyor

Dated this 28th day of May 1910
 John B. Fountain
 Clerk and Gen. Supt.

— "BRUSH SUBDIVISION."
— "OF PART OF PARK LOTS 11 & 13."


State of Michigan } ss
Wayne County
I Edmund A. Beach for myself
a an attorney in fact for Alfred Beach.
do hereby certify that a true and correct copy of the
original of the within and foregoing plat of the
City of Detroit is on file in my office in the
City of Detroit.

Approved February 2, 1867

N P Baldwin }
Geo. Bennett }
2 of Board }
Comm. on }
Com of the City }

This is to certify that the above plat has been compared with the original plat of record in the office of Register of Deeds of Wayne County and found to be a true copy of the same.

A. H. Wilmers
Surveyor

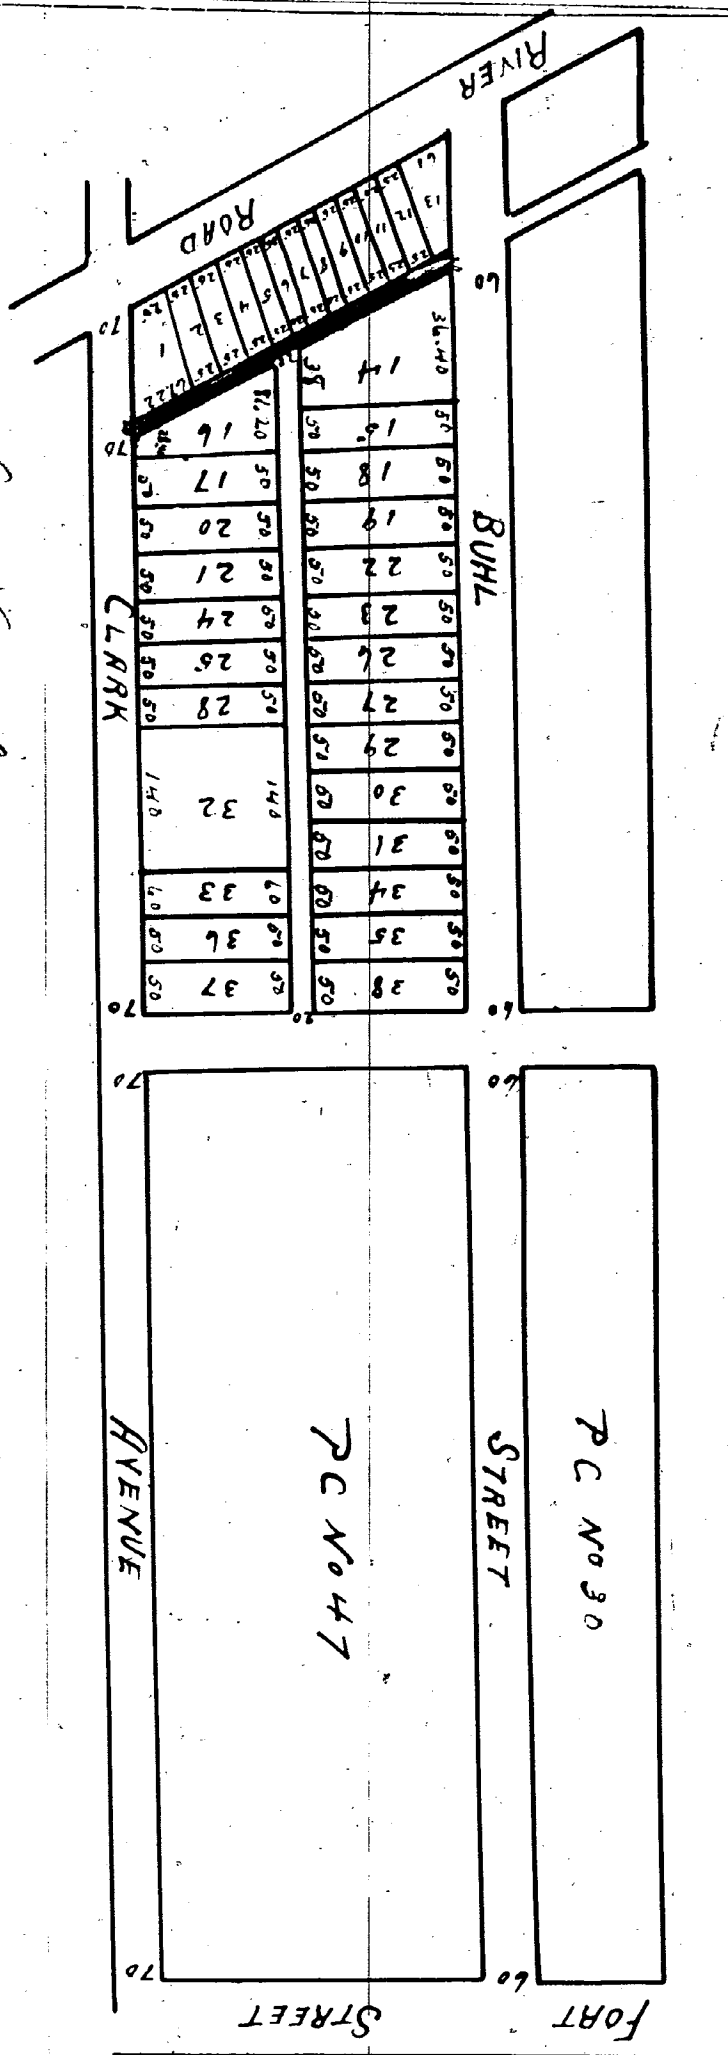

Received for Second March 20th/567 at 9 3/4 O'clock a.m
W E Warner Registrar

10128

10127