ClibPDF - www.fastio.com

Received for record September 26th 1866 at 5 O'clock P.M.
Wm E Warner Register
By Alonzo Eaton Dep.

10131

PLAT OF SUBDN OF PC 39

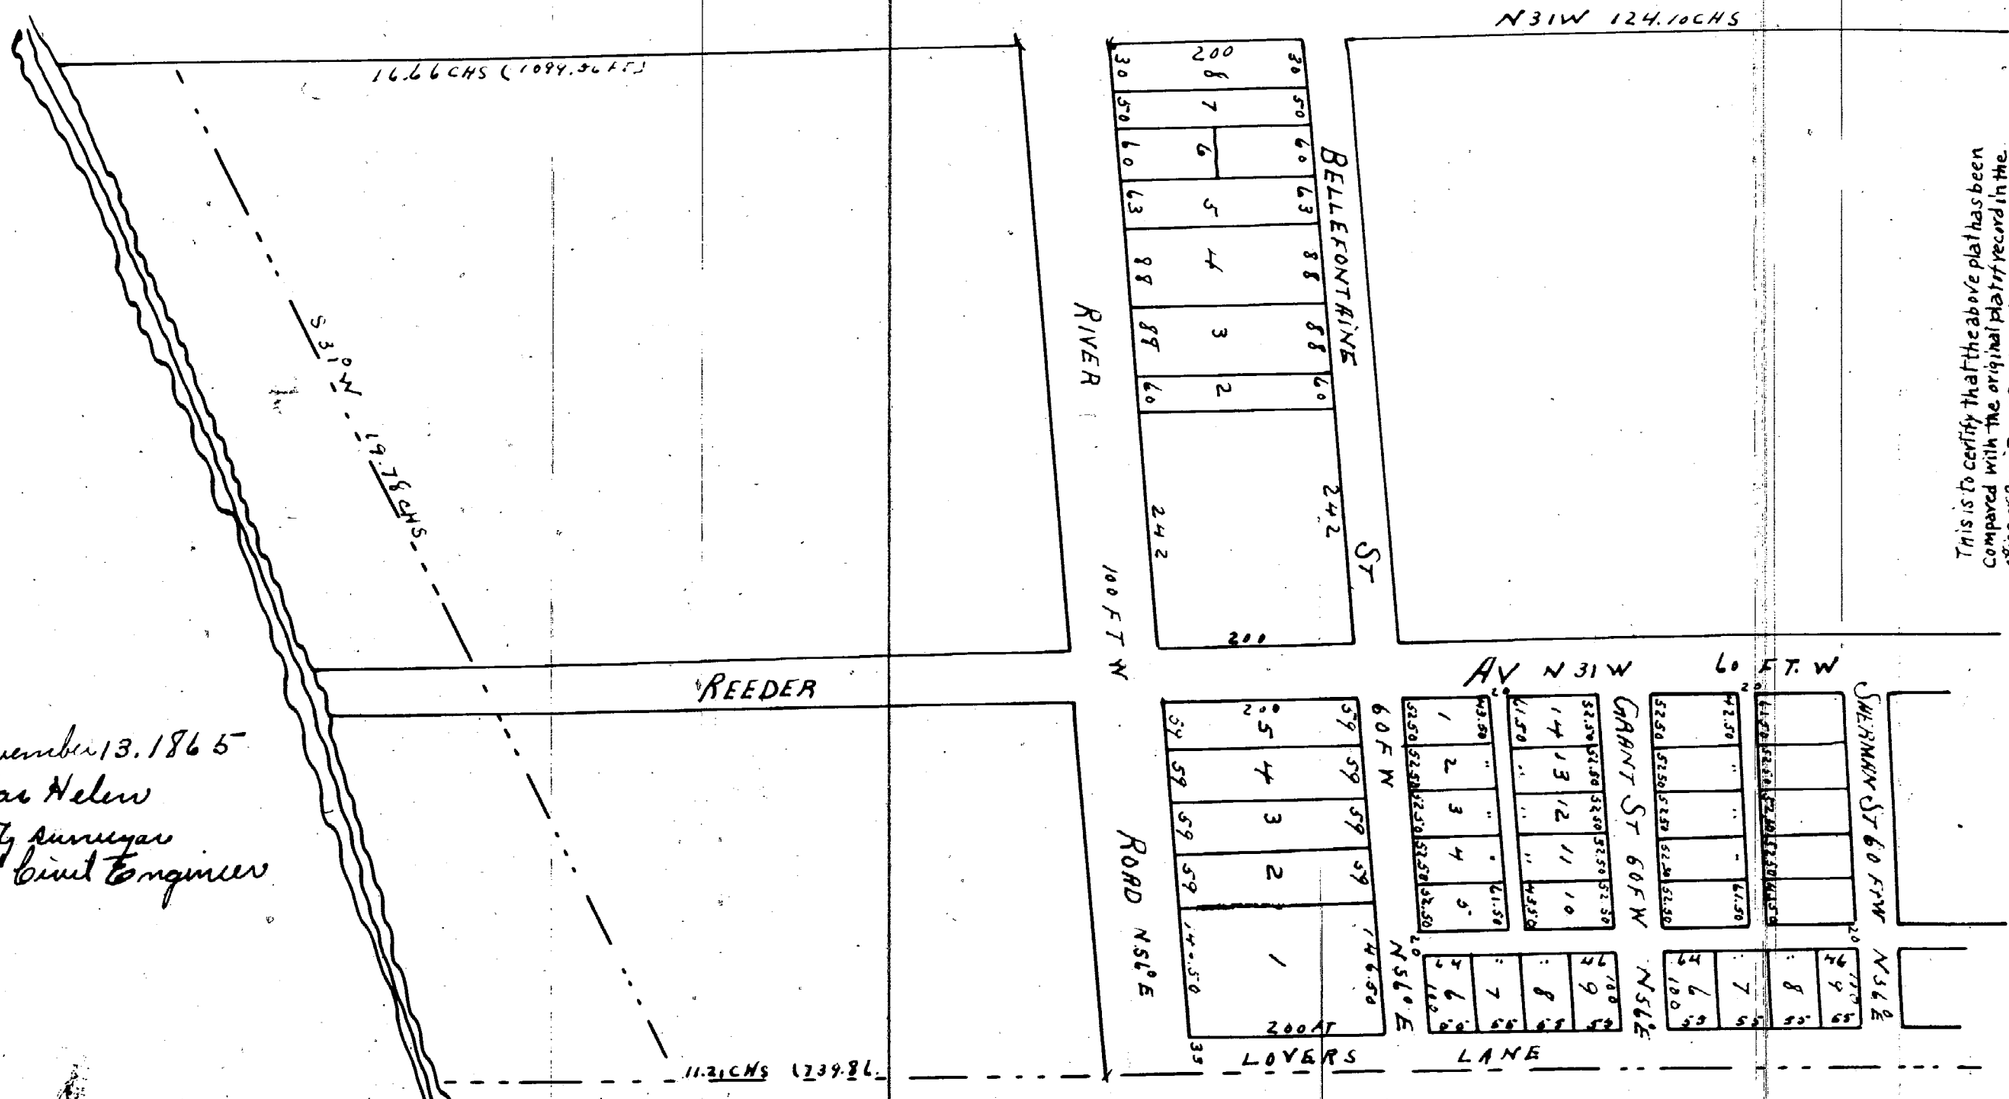

Detroit November 13. 1865
Nicholas Hulen
County Surveyor
and Civil Engineer

I hereby acknowledge and approve the above plat and do execute the same on this 13th of November 1865.

E Reeder.

State of Michigan } ss
Wayne County }

On this 13th day of November 1865 before me the undersigned a Notary Public in and for said County personally appeared Edwin Reeder to me known as the person who executed the within plat and desired the same recorded according to the provisions of the statute regulating the same

[Stamp of E]

D Bethune Duffield Notary Public
Wayne Co Mich

Received for Record October 2d 1866 at 3 O'clock P M.

Wm E Warner Register
By Alonzo Eaton Dep

10132

SUBDIVISION OF OUT LOT No 197 OF L. BEAUBIEN FARM INTO 1/4 ACRE LOTS.

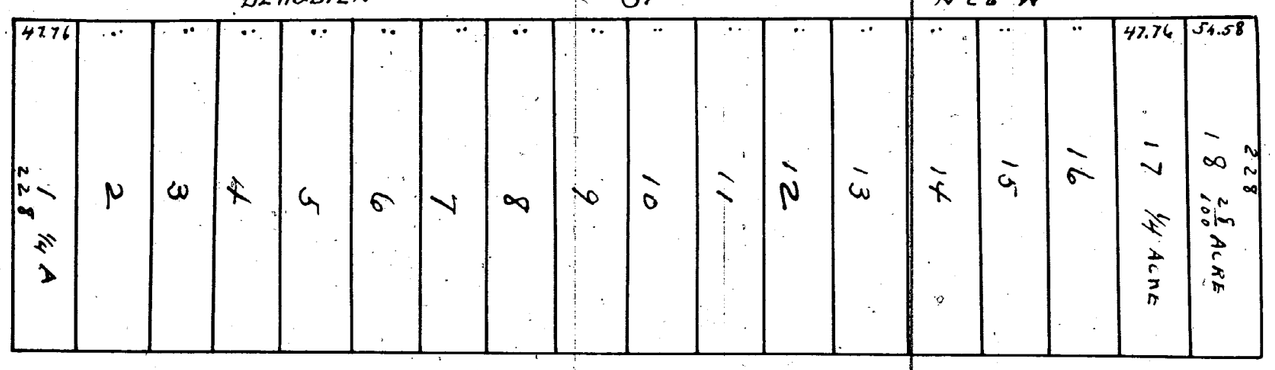

I certify the annexed plat to be correct from actual survey and calculation

Eugene Robinson City Surveyor

I hereby certify that these plats are correct copies of the plats now on record in the Register of Deeds office being made under the supervision of the Auditor General by tracing the plats on record and affixing thereto a carefully compared copy of the dedications and certificates Dated this 25 day of May 1910

John B La Fountain
Clerk and Gen Dept.

This is to certify that the above plat has been compared with the original plat of record in the office of Register of Deeds of Wayne County and found to be a true copy of the same

A N Willmarth

Know all men by these presents that we Hugh H Wright and Frances C Wright owners of the Lot herein platted have caused the same to be divided and platted as shown in the annexed plat which we hereby authorize to be recorded

Witness our hands and seals this 18th day of September 1866

In presence of
A W Wright
A G Boynton

H H Wright [LS]
Frances C Wright [LS]

State of Michigan } ss
County of Wayne }

Be it remembered that on this 18th day of September A D 1866 before the subscriber a Notary Public in and for the County of Wayne in the state of Michigan personally came Hugh H Wright and Francis C Wright known to me to be the owners of the property covered by the annexed plat and acknowledged that they had executed the same as their Voluntary act and deed

In testimony whereof I have hereunto set my hand and seal this 18th day of September A D 1866.

[LS]

A G Boynton
Notary Public
Wayne County
Michigan