


10131

Received for record September 27th 1866 at 5 o'clock P.M.  
Wm E. Mann, Register  
By George Eaton Notary

PLAT OF SUBD<sup>n</sup> OF  
PC 39

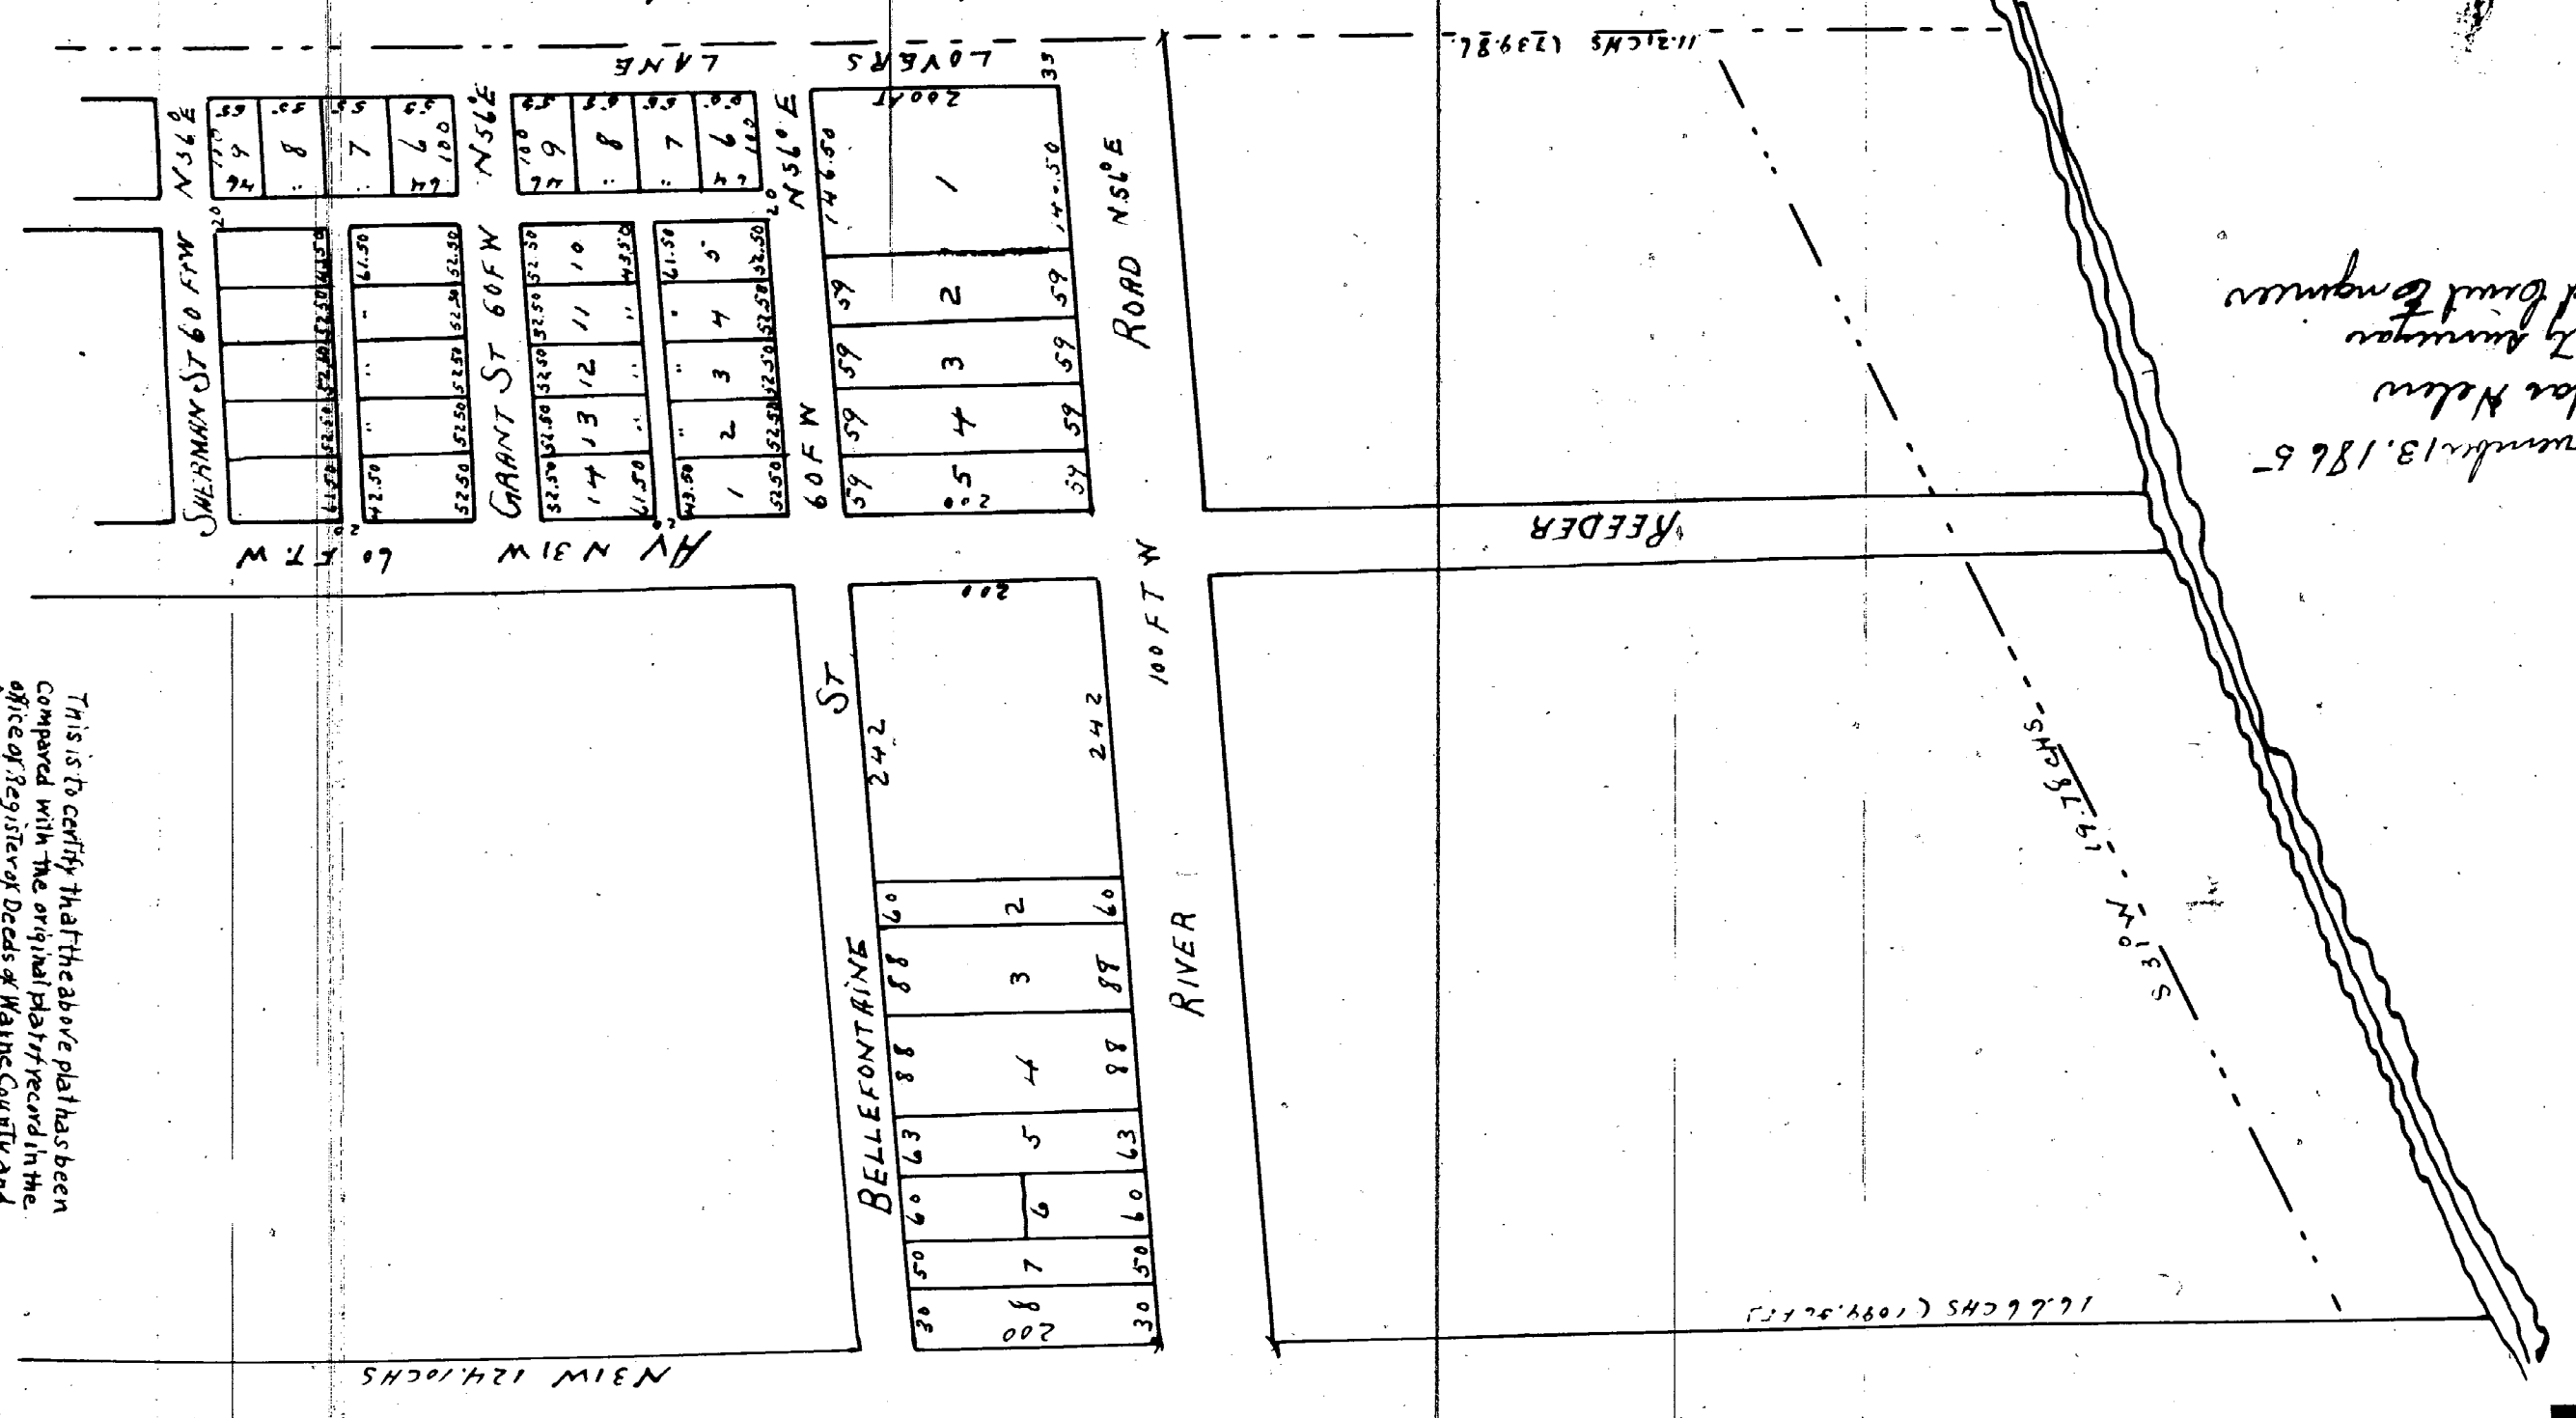

I hereby acknowledge and approve the above plat and do execute the same on this 13th of November 1865  
E. C. Coker

Attest November 13, 1865  
Nicholas Nelson  
County Surveyor  
and Bond Engineer

State of Michigan } At On this 13th day of November 1865 before me the undersigned a Notary Public in and for said  
County of Wayne } I appeared Edward Coker to me known as the person who executed the within  
plat and deeded the same according to the provisions of the statute regulating the  
State of Michigan }  
Wayne County }  
[Attest 05]

Subdivision  
OUT LOT NO 197  
L. BEAUBIEN FARM.  
INTO 1/4 ACRES LOTS.

Know all men by these presents that as Hugh H.  
Wright and Francis C. Wright owners of the abovesaid  
lot in Block have agreed the same to be divided and that  
each of them in the annexed plat which we hereby certify  
copy to be recorded.  
Witness our hands and state this 18th day of Sept-  
ember 1866  
A. W. Wright  
Francis C. Wright

Be it remembered that on the 18th  
day of September A.D. 1866 before  
me a Notary Public in and for the County of Wayne  
in the State of Michigan personally came A. W. Wright  
Wright and Francis C. Wright known to me to be the  
owners of the property conveyed by the annexed plat and  
acknowledged that they had executed the same as their  
voluntary act and deed.  
In testimony whereof I have hereunto set my hand  
and seal this 18th day of September A.D. 1866.  
A. G. Boynton  
Notary Public  
Wayne County  
Michigan

|               |               |
|---------------|---------------|
| 4776          | 1 1/4 A       |
| 228           | 2             |
| 3             | 3             |
| 4             | 4             |
| 5             | 5             |
| 6             | 6             |
| 7             | 7             |
| 8             | 8             |
| 9             | 9             |
| 10            | 10            |
| 11            | 11            |
| 12            | 12            |
| 13            | 13            |
| 14            | 14            |
| 15            | 15            |
| 16            | 16            |
| 17 1/4 ACNE   | 17 1/4 ACNE   |
| 18 2 1/2 ACNE | 18 2 1/2 ACNE |
| 228           | 228           |

I certify the annexed plat to be correct from actual survey  
and calculation  
Eugene Robinson City Surveyor

I hereby certify that these plat are correct copies of the  
plat now on record in the Register of Deeds office  
being made under the supervision of the Auditor General  
by having the plat on record and affixing thereto a  
carefully compared copy of the dedication and certificate  
dated this 25th day of May 1910  
John B. Kauffman  
Black and Sun Relief

This is to certify that the above plat has been  
compared with the original plat of record in the  
office of Register of Deeds of Wayne County and  
found to be a true copy of the same  
A. N. Willmarth