


— PLAT —
— OF THE WEST HALF OF LOTS NO 5 & 7 —
— OF THE SUBDIVISION OF THE —
— LIEB FARM —

Received for record February 23d 1866 at 2 3/4 o'clock P.M.

Wm B Warner
Register

I certify the above to be correct
from calculation dated July 2d 1866
John F Munroe Junr

Approved February 4th 1866
E A Burch
N P Baldwin
Commissioners in Place of the City

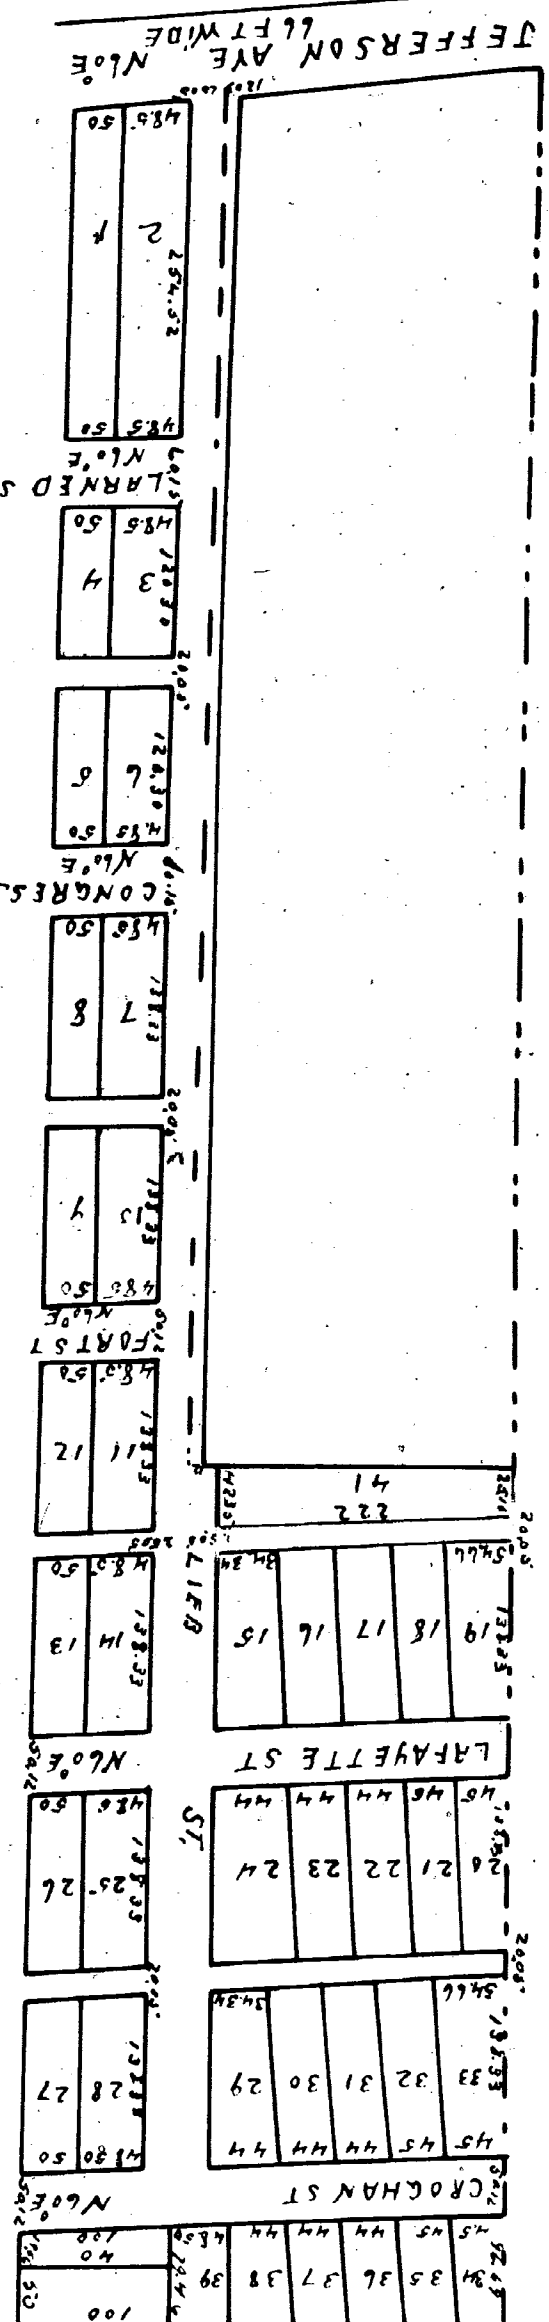



Know all men by these presents that I, Emily M. & Mary of Detroit Michigan
dedicate to the public the building use of the site and alley on the plat
in the city of Detroit Michigan
situate my land and use the 20th day of February A.D. 1866
in presence of
Henry Stanley
County of Wayne
State of Michigan
Personally appeared before me this 20 day February 1866
Emily M. & Mary who acknowledge that the
the instrument on the use & purpose mentioned

Henry Stanley Public Notary
Wayne Co Michigan
This is to certify that the above plat has been
compared with the original plat of record in the
Office of Register of Deeds of Wayne County and
found to be a true copy of the same
U N Willmarth

SUBDIVISION
— OF THE WESTERLY HALF OF —
— PC 344 —
— IN THE TOWNSHIP OF GROSSE POINTE —

Received for record March 10th 1866 at 10 o'clock A.M.

Wm B Warner
Register

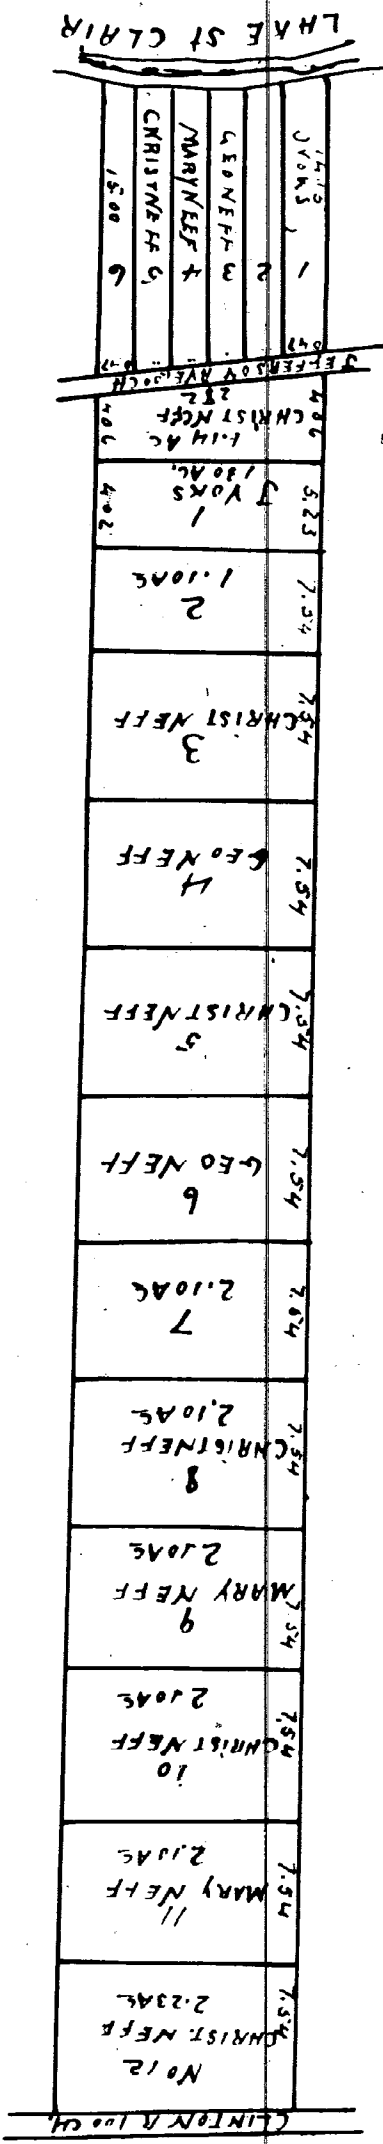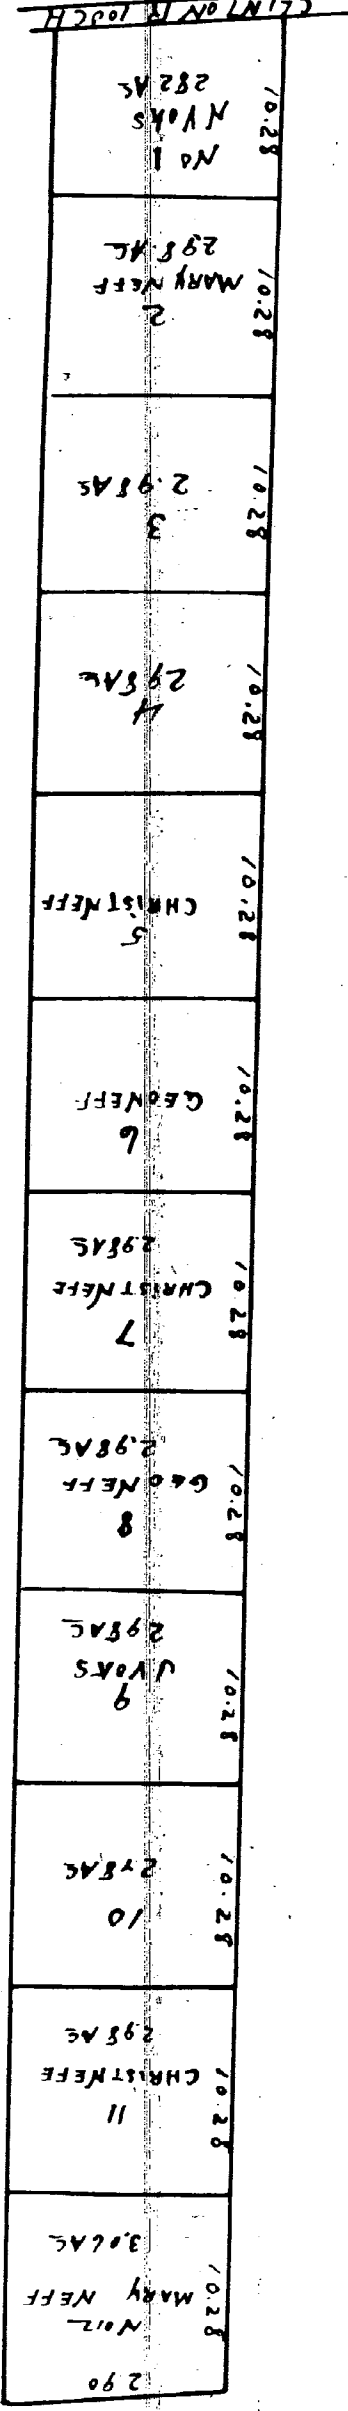

I hereby certify that the above plat is correct
under the supervision of the Register of Deeds
of the City of Detroit Michigan
and the plat is correct and
copy of the dedication and certificate
dated this 24th day of May 1866

I certify the above survey to be correct
January 16th 1866
Nicholas Holm
County Surveyor
This is to certify that the above plat has been
compared with the original plat of record in the
Office of Register of Deeds of Wayne County and
found to be a true copy of the same
U N Willmarth
Surveyor

John B. Fournier
Black and Son, Wash