


— PLAT —  
— OF THE WEST HALF OF LOTS NO 5 & 7 —  
— OF THE SUBDIVISION OF THE —  
— LIEB FARM —

Received for record February 23d 1866 at 2 3/4 O'clock P.M.

Wm B Warner  
Register

I certify the above to be correct  
from calculation dated July 2d 1866  
John F Munroe Junr

Approved February 4th 1866  
E A Burch  
N P Baldwin  
Commissioners in Place of the City

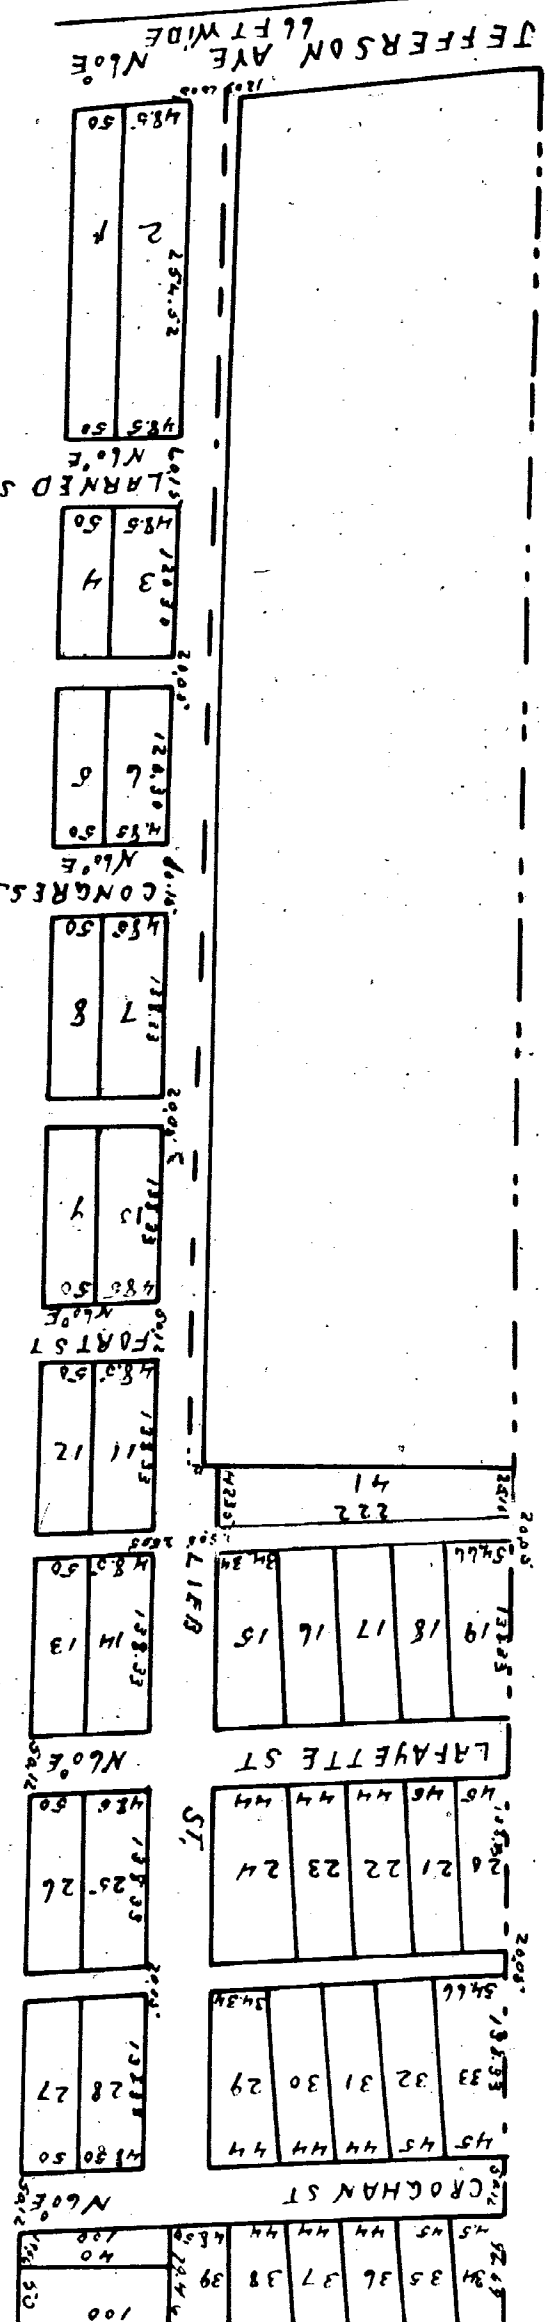

Know all men by these presents that I, Emily M. & Mary D. Albany of Detroit Michigan dedicated to the public the building use of the street and alley on the plat in the city of Detroit Michigan  
Witness my hand and seal this 20th day of February A.D. 1866  
Emily M. & Mary D. Albany  
L.S.



State of Michigan ss  
County of Wayne  
I, Henry Stanley Public Notary  
do hereby certify that the above plat has been compared with the original plat of record in the office of Register of Deeds of Wayne County and found to be a true copy of the same  
U N Willmarth  
Michigan

This instrument on the use & purpose mentioned  
Emily M. & Mary D. Albany who acknowledge that she executed

SUBDIVISION  
— OF THE WESTERLY HALF OF —  
— PC 344 —  
— IN THE TOWNSHIP OF GROSSE POINT.

Received for record March 10th 1866 at 10 O'clock A.M.

Wm B Warner  
Register

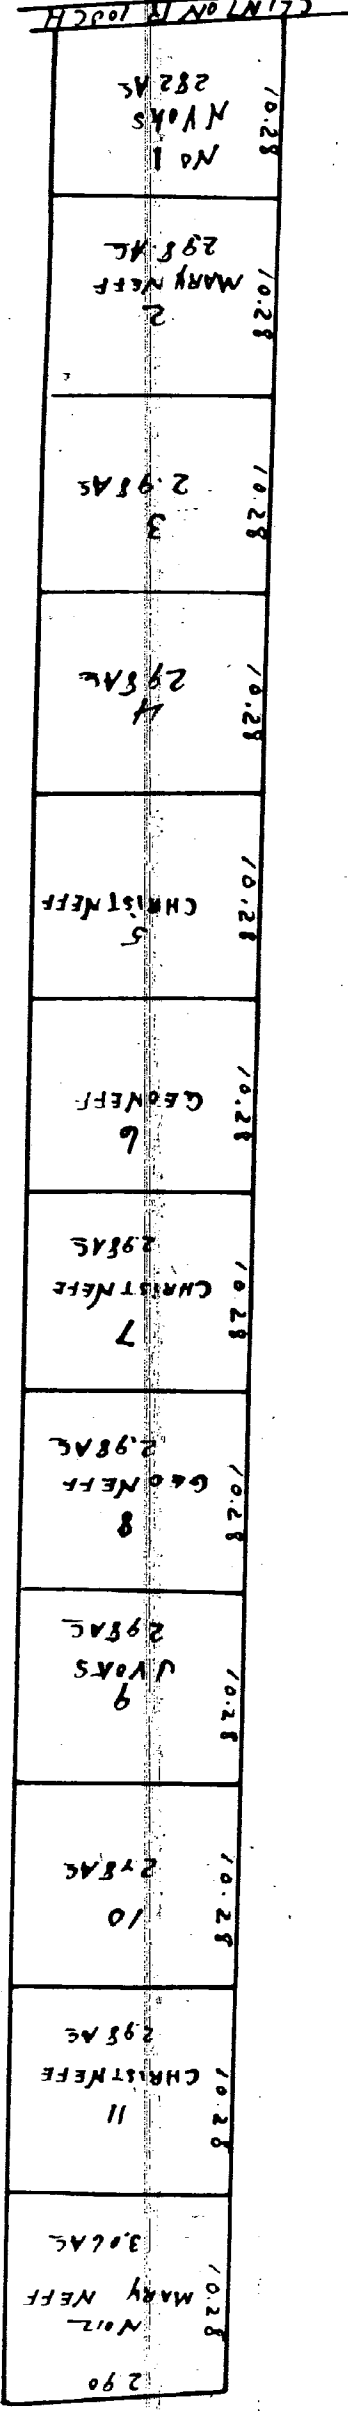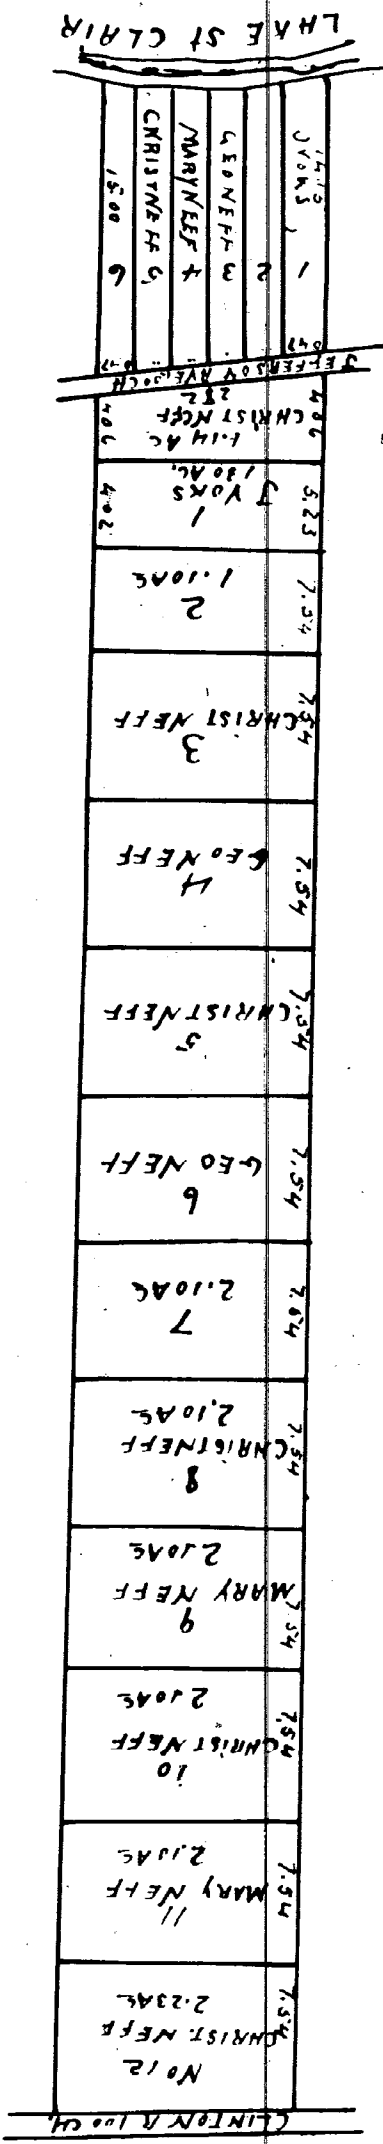

I hereby certify that the above plat was compared with the original plat of record in the office of Register of Deeds of Wayne County and found to be a true copy of the same  
U N Willmarth  
Michigan

I certify the above survey to be correct  
Nicholas Holm  
County Surveyor