
Recd for Record May 4th 1869 at 4½ O'clock P. M.
Alonzo Eaton Register

10148

STIMSONS SUBDN
OF PARK LOT Nº 67
CITY OF DETROIT

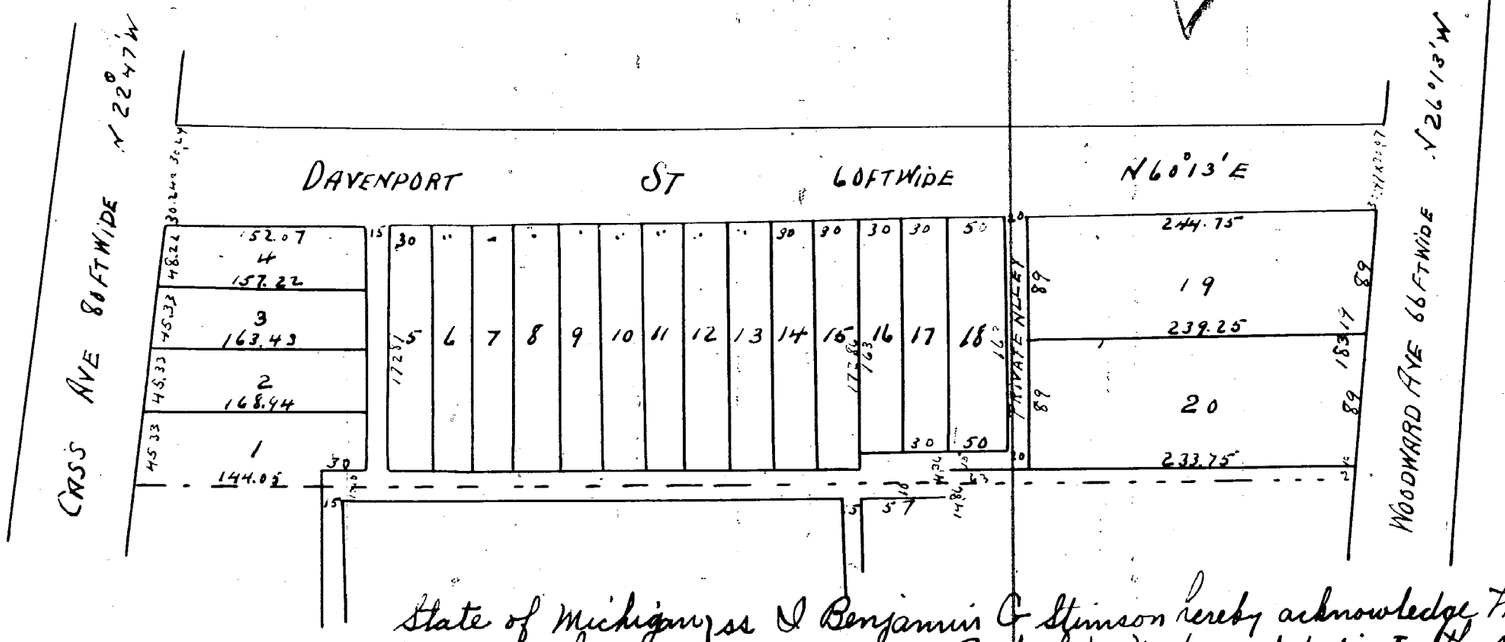

Approved April 12. 1869
E A. Brush. } Commissioners
H P. Baldwin } on Plan of the City

(Stamp 5¢)

State of Michigan } ss
County of Wayne } On this 6th day of April A. D. 1869 personally came before me a Notary Public for said County Eugene Robinson City Surveyor and acknowledged the within Plat to be Correct Eugene Robinson City Surveyor.

This is to certify that the above plat has been compared with the original plat of record in the office of Register of Deeds of Wayne County and found to be a True copy of the same.
A N Wilmarth surveyor


State of Michigan } ss
Wayne County } I Benjamin G Stimson hereby acknowledge the within Plat of the subdivision of Park Lot No 67 and dedicate the street and alleys for the Public use including said thirty feets of Park Lot 67 for a Public Street
Witness my hand and seal this sixth day of april A. D. 1869
In presence of }
N A Lacy } (Stamp 5¢)
B G Stimson (LS)

State of Michigan } ss
Wayne County } On this sixth day of april A. D. 1869 personally came before me a Notary Public for said County Benjamin G Stimson and acknowledged the within Plat of Subdivision of Park Lot 67. to be his free act and deed
N. A. Lacy Notary Public
Wayne Co Mich

State of Michigan } ss
Wayne County } I Laura Davenport the attorney in fact of Mrs Sarah Davenport hereby acknowledge and dedicate the South thirty feet of Park Lot No 66 for a Public street as witness my hand and seal this sixth day of april A D 1869 In presence of }
(Stamp 5¢) Mrs. Sarah Davenport per Laura Davenport

State of Michigan } ss
County of Wayne } On this sixth day of April 1869 personally came before me a Notary Public for said County Laura Davenport the attorney in fact of Mrs Sarah Davenport and acknowledged the dedication of the south thirty feet of Park Lot No 66 for a Public street as his free act and deed
Charles Collins Notary Public
Wayne County Mich

J. W. JOHNSTON'S
SUBDIVISION OF OUT LOT Nº 47
ON THE
JOSEPH CAMPAU FARM
P.C. 609

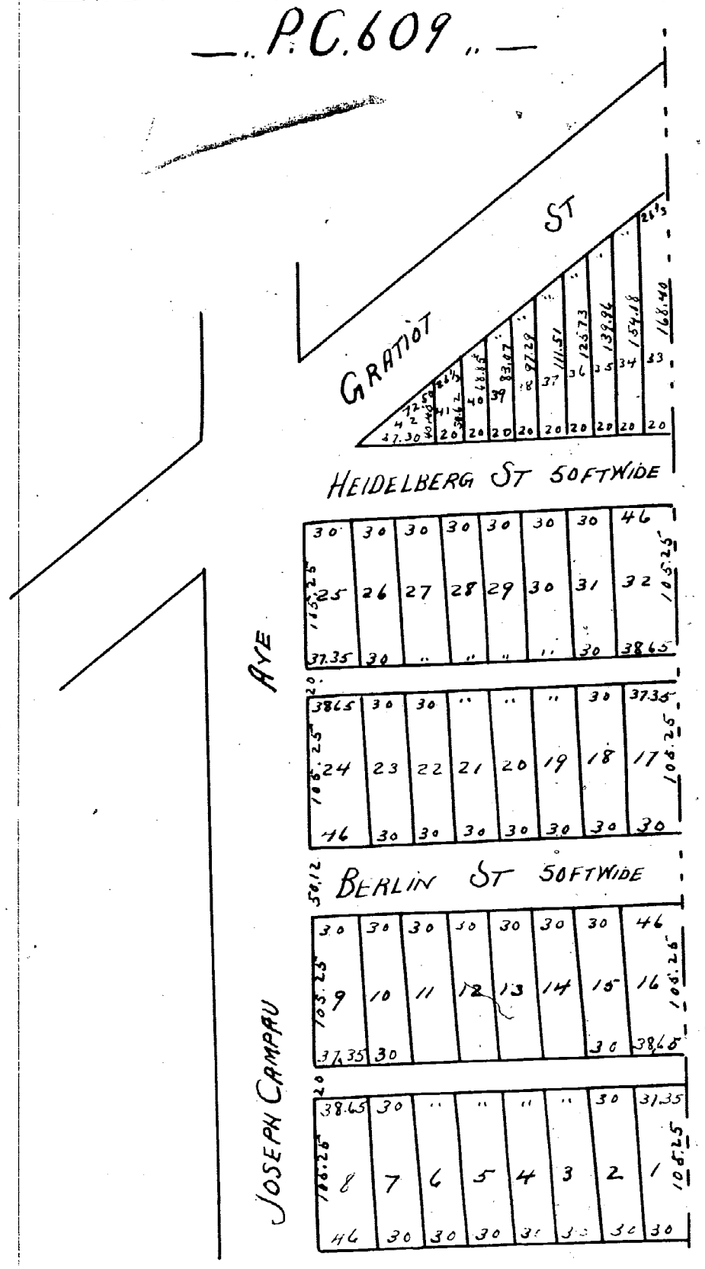

Recd for Record May 4th 1869 at 5¼ O'Clock P.M.
Alonzo Eaton Register

10149

Approved April 23. 1869
E A. Brush. } Commissioners on
H P. Baldwin } the Plan of the city

I certify the above to be correct from actual Survey Detroit April 12th 1869
John F Munro Surv

Know all men by these presents that we John W Johnston and Sarah Johnston of the city of Detroit Wayne County Michigan have caused the within Plat or Map of J. W. Johnstons subdivision of Out Lot No. 47 on the Joseph Campau Farm Private Claim No 609 to be made by John F Munro Surveyor and do hereby adopt the same and dedicate to the use of the Public the use of the streets & alleys therein laid out reserving to ourselves however said streets & alleys whenever the same may be discontinued by law
Witness our hands & Seals this sixteenth day of April A D. 1869
In presence of }
R C. Smith
S Kunzman
J W. Johnston
Sarah Johnston

State of Michigan } ss
County of Wayne } On this Sixteenth day of Apl A D. 1869 before me a Notary Public in & for said County personally come the above named John W. Johnston and Sarah his wife Known to me to be the persons who executed the within plat and acknowledged to be their free act & deed and the said Sarah Johnston on a Private examination by me separate & apart from her said husband acknowledged that she executed the same freely and without any fear of or Compulsion from any one
(SEAL) Ralph C Smith Notary Public
Wayne Co Mich

This is to certify that the above plat has been compared with the original plat of record in the office of Register of Deeds of Wayne County and found to be a true copy of the same
A N. Wilmarth surveyor

I hereby certify that these plats are correct copies of the plats now on record in the Register of Deeds office being made under the supervision of the Auditor General by tracing the plats on record and affixing thereto carefully compared copies and affixing thereto carefully compared copies of the dedications & certificates
Dated this 21st day of June 1910 John B La Fountain
Clerk And Gen Deputy