10152

SCOTT'S SUBDIVISION
OF PARK LOTS 70 AND 71
CITY OF DETROIT

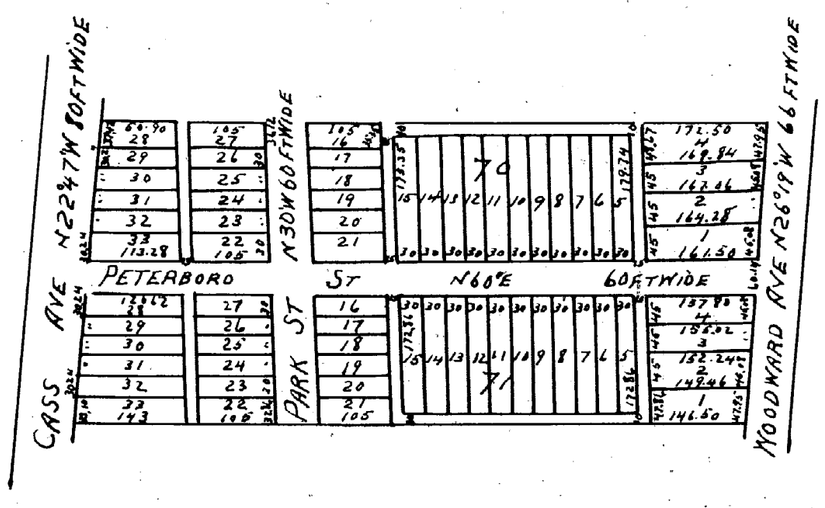

I hereby certify the above plat to be correct
Eugene Robinson City Surveyor

Approved July 13th 1869
Geo S Frost
J N Ford
M.F. Dickinson
Commissioners on Plan of the City

(Stamps 5¢)

Reed for Record October 14th 1869 at 10½ O'clock A.M.
Alonzo Eaton Register

State of Michigan } ss
County of Wayne }

I James Scott have caused the above Map or plat of Subdivision of Park Lots 70 and 71 City of Detroit Wayne County Michigan to be made by Eugene Robinson Surveyor and do hereby adopt the same and dedicate the streets on said plat for public use

Detroit July 10. 1869
In presence of
Alonzo Eaton
Henry Campau

James Scott

State of Michigan } ss
County of Wayne }

On this tenth day of July A.D. 1869 before me the undersigned a Notary Public in and for said County personally appeared James Scott known to me to be the person who executed the above Map or plat and acknowledged the same to be his free act and deed

Henry Stanley
Notary Public
Wayne County Mich

This is to certify that the above plat has been compared with the original plat of record in the office of Register of Deeds of Wayne County and found to be a true copy of the same
A N Wilmarth
Surveyor

I hereby certify that these plats are correct copies of the plats now on record in the Register of Deeds being made under the supervision of the Auditor General by tracing the plats on record and affixing thereto carefully compared copies of the dedications and certificates
Dated this 24th day of June 1910

John B La Fountain
Clerk And Gen Dept

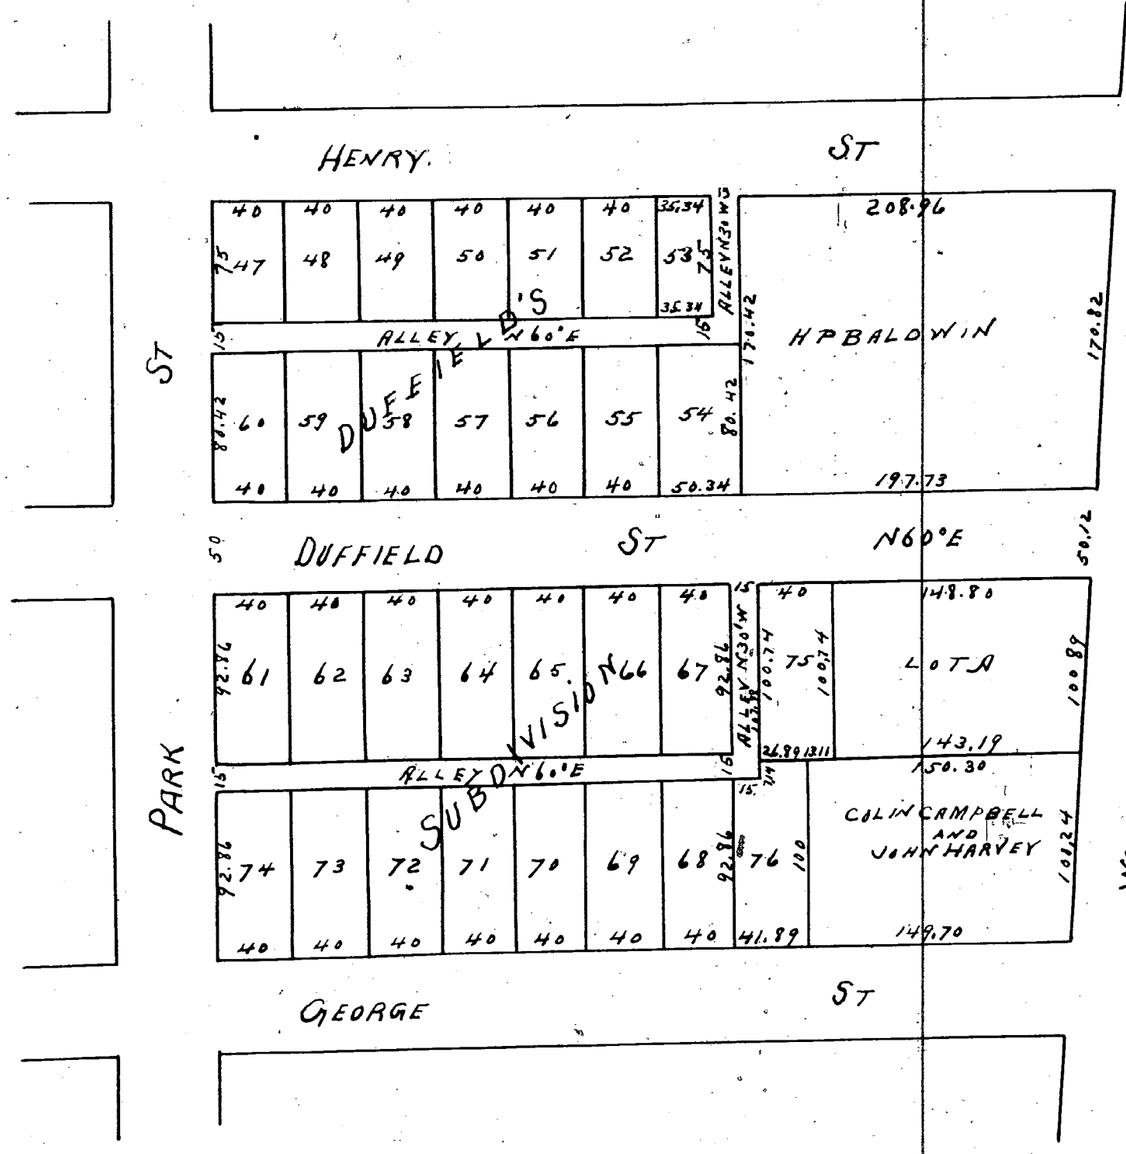

Reed for Record Oct 28th 1869 at 5 O'clock P.M.
Alonzo Eaton
Register

I hereby certify that the foregoing plat was made by me at the instance of the widow and heirs of George Duffield deceased.
Detroit May 20th 1869
W. W. Duffield Civil Eginer

Detroit may 20th 1869-
We the undersigned Widow and heirs of George Duffield deceased do hereby make approve and adopt the within Plat of Park of Park Lots numbers 80 and 81 in said city of Detroit with the streets designated thereon as Duffield street and the Alleys and Lots with their widths courses and Numbers as marked and projected on said Plat for the uses and purposes contemplated by the statute regulating the same
Signed Sealed
and delivered
in the presence of
Henry N Swan

10153

Isabella G Duffield
George Duffield
D. Bethune Duffield
W. W. Duffield
Isabella G. D. Stewart
Samuel P Duffield
Henry M. Duffield

State of Michigan } ss
Wayne County }

On this eleventh day of September 1869 before me a Notary Public in and for said County personally appeared D. Bethune Duffield William W. Duffield George Duffield Samuel P. Duffield and Mary M. Duffield and Isabella G. Duffield widow and heirs of George Duffield deceased and severally acknowledged the within or annexed Plat as their free act and deed for the uses and purposes therein stated and expressed

Henry N Swan Notary Public
Wayne County Michigan

This is to certify that the above plat has been compared with the original plat of record in the office of Register of Deeds of Wayne County and found to be a true copy of the same
A N Wilmarth
Surveyor

State of Michigan } ss
Wayne County }

On this tenth day of September 1869 before me a Notary Public in and for said County personally appeared Isabella G. D. Stewart one of the heirs of George Duffield deceased and acknowledged the within or annexed Plat as her free act and deed for the uses and purposes therein stated and expressed

W. G. Thompson Notary Public
Wayne County Mich.

(Approved Sept 20th 1869, Geo S. Frost M. F Dickinson J N. Ford Commrs.)