
10158

J.W. JOHNSTON'S
SUBDIVISION OF OUTLOTS 44 AND 46.
JOSEPH CAMPAU FARM
P.C. 609.

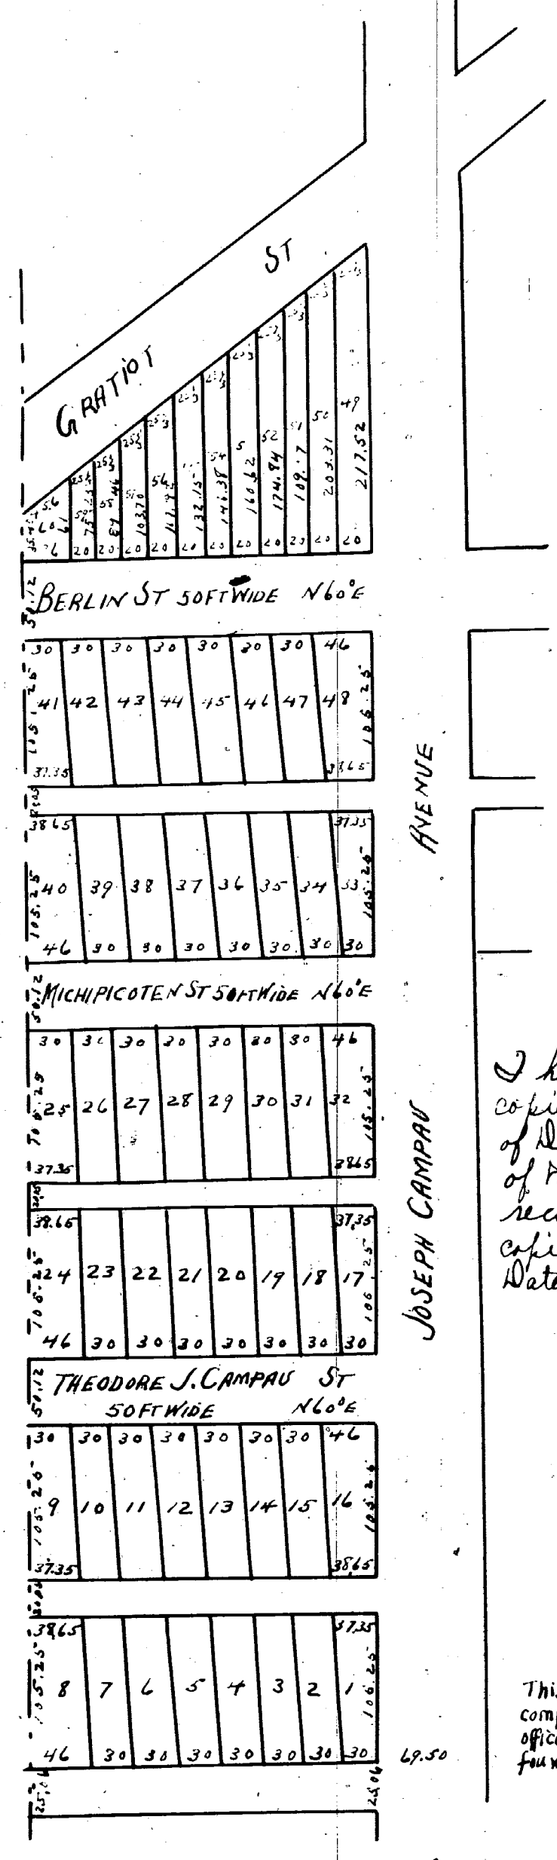

Recd for Record June 8th 1869 at 9 1/2 o'clock A.M.
Alonzo Eaton Register

We the undersigned owners of lots herein numbered from one to ten inclusive do hereby present for record the annexed Plat of lots in the City of Detroit and State of Michigan Detroit Mich March 12. 1869

Peter P Lefevre Bishop signed by John Friedland
Nicholas Youngblood
Henry Gudenaw — Jacob Youngblood
Jacob Klein — Katherina Miller
John Lemke — Henry Audre

Signed and sealed in presence of
John F McMillan
William Krapf

State of Michigan } ss
County of Wayne }

On this fifteenth day of March A.D. 1869 personally appeared before me a Notary Public in and for said County the above mentioned persons and acknowledged the within Plat of Subdivision of Lots 43. 44. 45. 46 and 47 Block 25 Dequindre farms to be their free act and deed

John F McMillan Notary Public (L S)
Wayne County Mich

State of Michigan } ss
County of Wayne }

On this twelfth day of March A.D. 1869 personally appeared before me a Notary Public in and for said County Eugene Robinson City Surveyor of the City of Detroit and acknowledged the within Plat to be correct

John F McMillan Notary Public
Wayne County Mich

I hereby certify that these [illegible] copies of the plats now on record in the Register of Deeds office being made under the supervision of the Auditor General by tracing the plats on record and affixing thereto carefully compared copies of the dedications and certificates
Dated this 21st day of June 1910

John B La Fountain
Clerk And. Gen Dept.

This is to certify that the above plat has been compared with the original plat of record in the office of Register of Deeds of Wayne County and found to be a true copy of the same
A N Wilmarth
Surveyor

Recd for Record May 20th 1869 at 3 O'clock P.M.
Alonzo Eaton Register

Approved May 18th 1869
E.A. Brush } Commissioners on Plans of the City

The above is correct from actual Survey
Detroit May 11th 1869
John F Munro Surv.

Know all men by these presents that we John W Johnston and Sarah Johnston of the City of Detroit Wayne Co Mich have caused the within plat or Map of J. W. Johnstons Subdivision of out lot forty four 44 and forty six 46. Joseph Campau farm Private Claim No 609 to be made by John F Munro Surveyor and do hereby adopt the same and dedicate to the use of the public the use of the streets and alleys therein laid out reserving to ourselves however said streets & alleys whenever the same may be discontinued by law

Witness our hands & seals this twelfth of May A.D. 1869

In presence of
R. C. Smith
S Kingman

J. W. Johnston
Sarah Johnston

State of Michigan } ss
County of Wayne }


On this 12th of May A D 1869 before me a Notary Public in and for said County personally came the above named John W. Johnston and sarah his wife known to me to be the persons who Executed the within plat and acknowledged to be their free act and deed and the said Sarah Johnston on a private examination by me separate and apart from her said husband acknowledged that she executed the same freely and without any fear of or compulsion from anyone

(SEAL)

Ralph C Smith Notary Public
Wayne Co

10159

SUBDIVISION OF
LOTS 41, 42, 43, 44, 45, 46 & 47.
BLOCK 25
DEQUINDRE FARM.

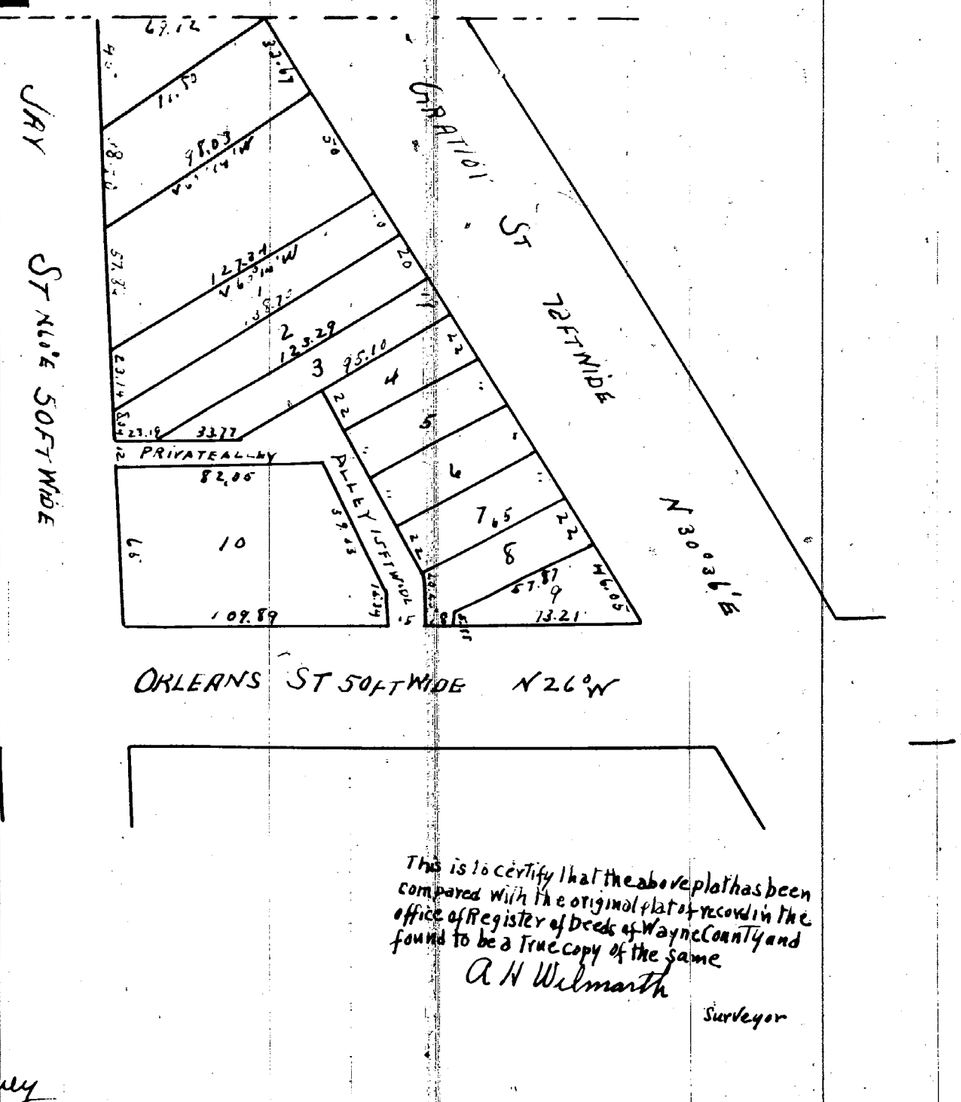

This is to certify that the above plat has been compared with the original plat of record in the office of Register of Deeds of Wayne County and found to be a true copy of the same
A N Wilmarth
Surveyor