10160

# „MANDLEBAUM'S SUBDIVISION„


OF EASTERN PART OF

„FRACTIONAL SECTION 36 T.1S.R.11E„

AND EASTERN PART OF

„FRACTIONAL SECTION 1 T2S.R.11E„

Recd for Record November 9th 1869 at 11 O'clock A.M.
Alonzo Eaton Register

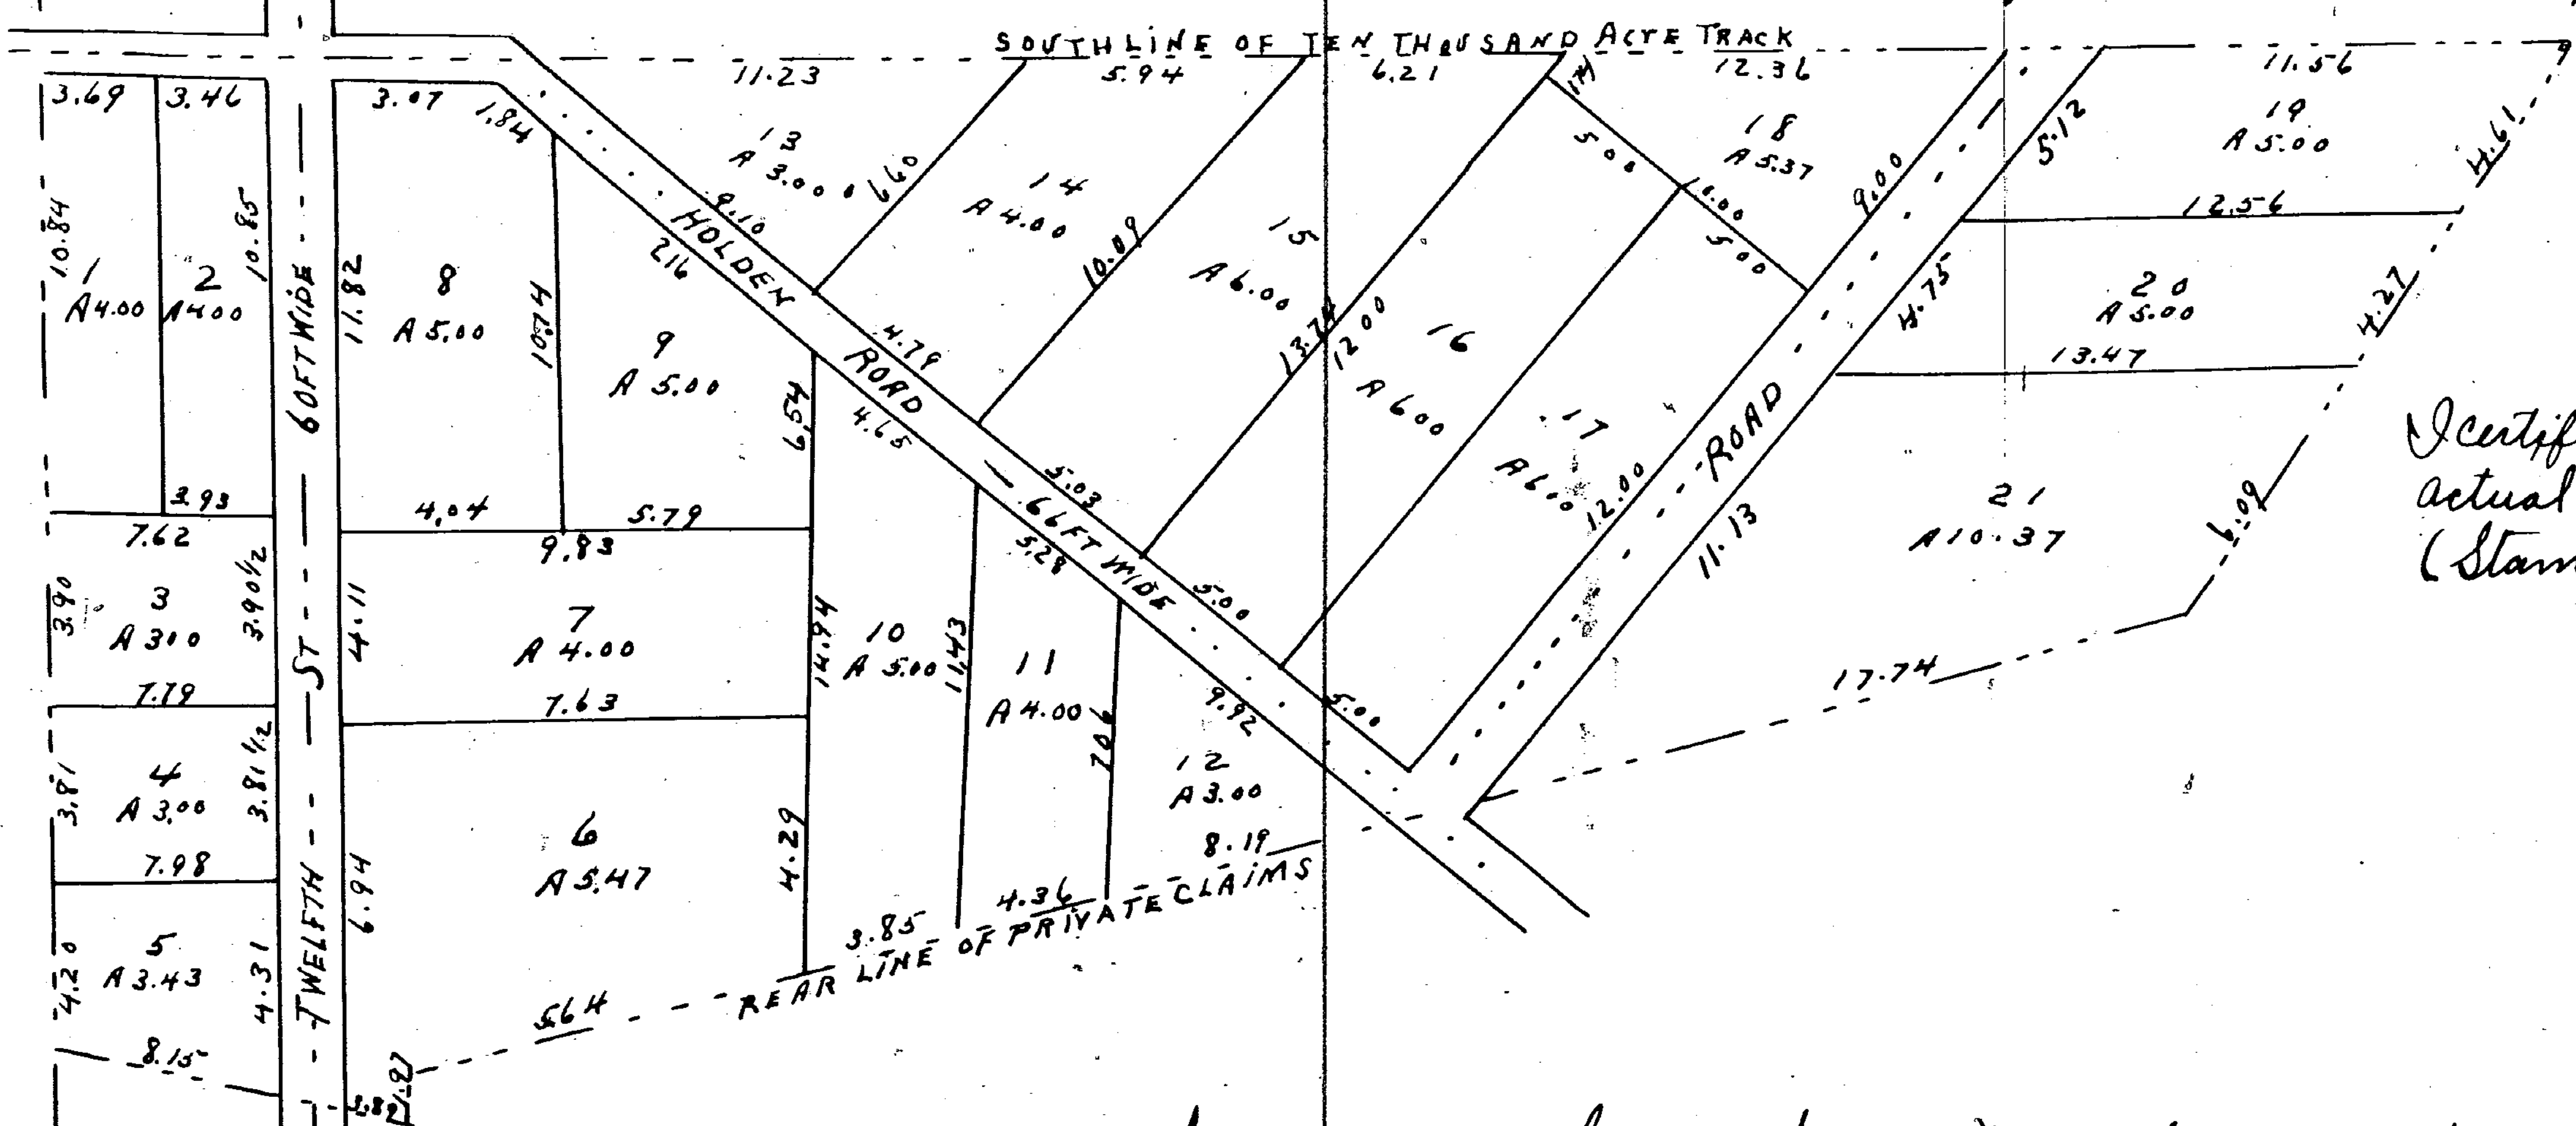


I certify the above to be correct from actual survey Detroit Nov 5/69
(Stamp 5¢) John F Munro Sur.

This is to certify that the above plat has been compared with the original plat of record in the office of Register of Deeds of Wayne County and found to be a True copy of the same
A H Wilmarth
Surveyor

Know all men by these presents that we Simon Mandlebaum, and Mary A Mandlebaum of the City of Detroit Wayne County Michigan have caused the above plat or map of Simon Mandlebaum subdivision of Eastern Part of Fractional section of thirty six Town one S R Eleven East and the eastern part of fractional section one Town Two S. R eleven east - Wayne County Michigan Caused to be made by John F. Munro Surveyor & Detroit do hereby adopt and dedicate the streets in said Plat for public use Witness our hands and seals this fifth day of November A. D. 1869

Witnesses - Mary S Mandlebaum
Thomas Paul

Simon Mandlebaum (seal)
Mary A. Mandlebaum (seal)

State of Michigan } ss
County of Wayne }
On this fifth day of November A. D. one thousand eight hundred and sixty nine before me a Notary Public in and for said County personally appeared Simon Mandlebaum and Mary A Mandlebaum his wife to me known to be the same persons who executed the above plat and acknowledged that the annexed Plat is a correct description of the subdivision of the eastern part of fractional section thirty six (36) in Township one south of Range eleven (11) east and the easterly part of Fractional section one (1) Township Two south Range eleven (11) east as laid out and numbered by them And the said Mary A. Mandlebaum wife of Simon Mandlebaum on a private examination by me separate and apart from her said husband acknowledged that she executed the same freely and without fear of or compulsion from any one

Thomas Paul a Notary Public
(SEAL) Wayne County Michigan

Thomas Paul a Notary Public (seal)
Wayne County Michigan


I hereby certify that these plats are correct copies of the plats now on record in the Register of Deeds office being made under the supervision of the Auditor General by tracing the plats on record and affixing thereto carefully compared copies of the dedications and certificates
Dated this 24th day of June 1910
John B La Fountain
Clerk Aud Gen Dept

10161

## SUBDIVISION OF THE „CHAMP TRACT„

„PRIVATE CLAIM 48 T3 S R10 & 11E

Recd for Record November 15th 1869 at 2 o'clock P. M.
Alonzo Eaton Register

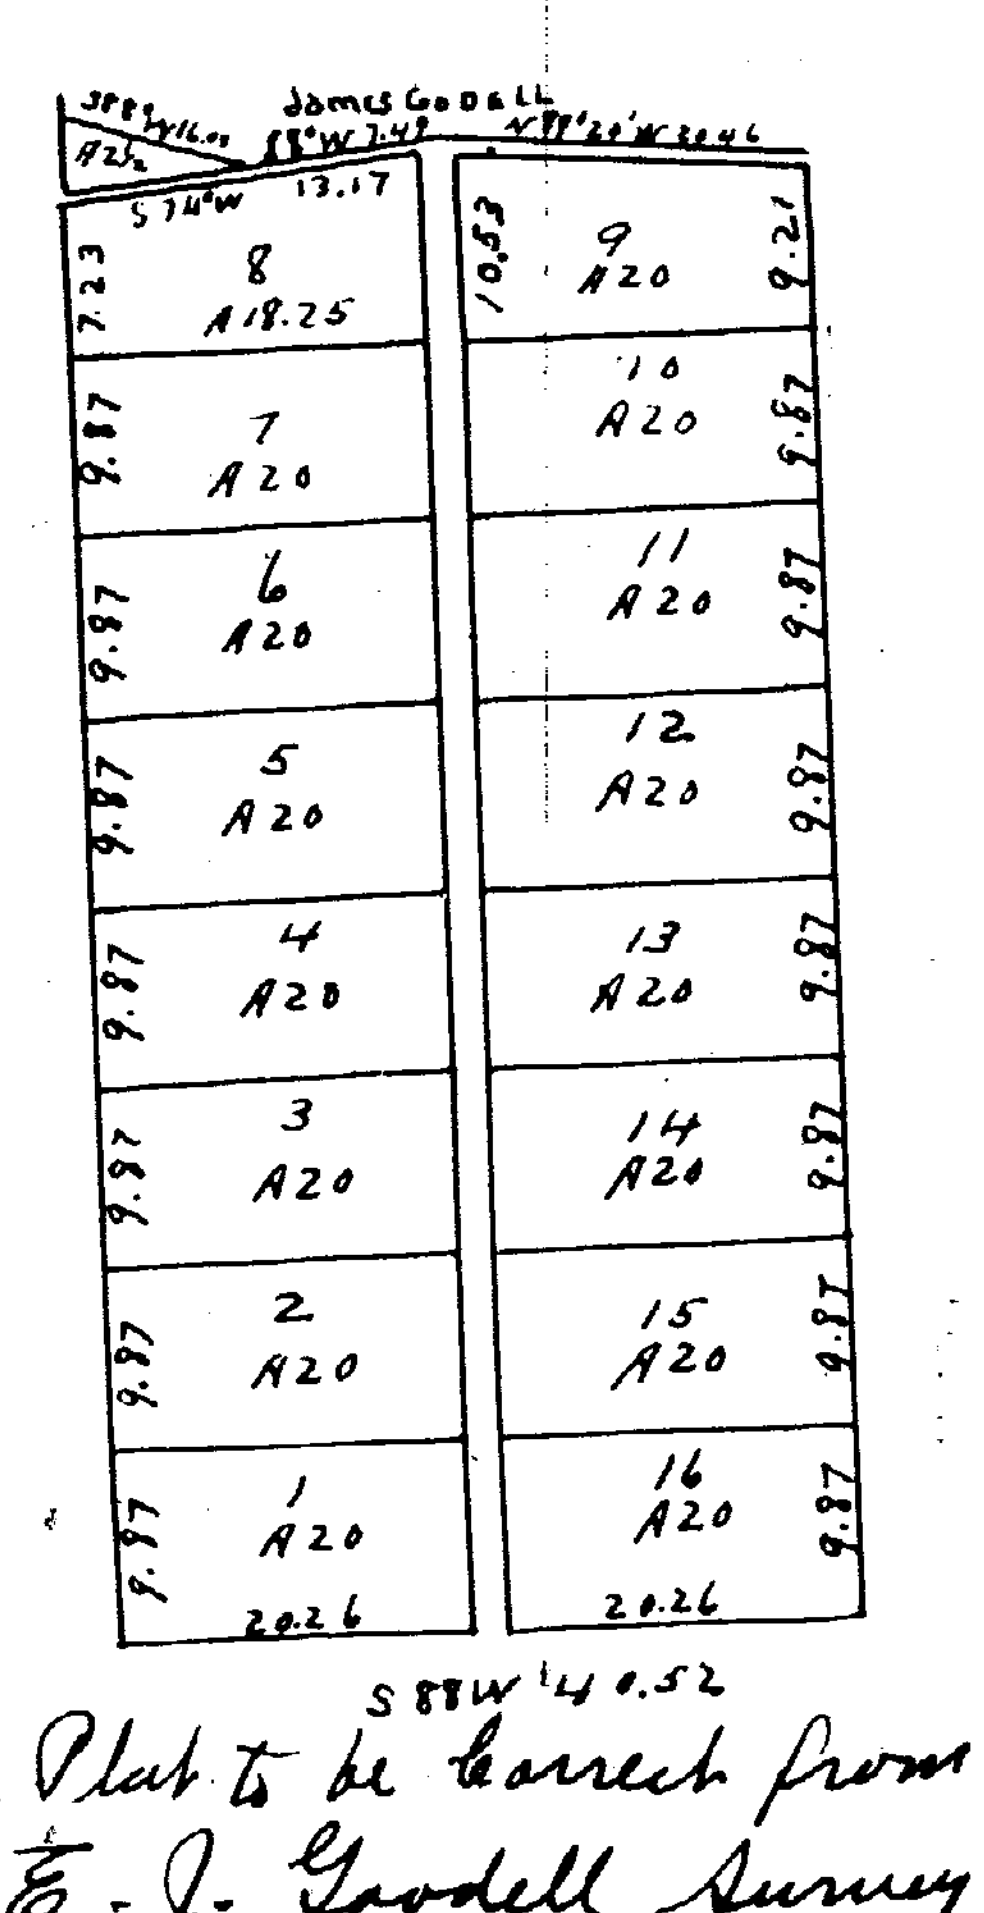


State of Michigan } ss
County of Ingham }
I Nathaniel Champ Nancy C Noxie and Soloma A Champ have caused the within Map or plat of the Subdivision of Private Claim No 48 Town Three (3) South of Range Ten (10) & Eleven (11) East Wayne County Michigan to be made by E. J. Goodell Surveyor and do hereby adopt the same
Witness our hands and seals this 2nd day of November 1869

In presence of
Melissa E Menter
Joseph S Pierson

N C Champ (seal)
Nancy C Noxie (seal)
Saloma A Champ (seal)

State of Michigan } ss
Ingham County }
On this sixth (6) day of November A. D. 1869 personally appeared before me a Notary Public in and for said County Nathaniel Champ Nancie C Noxie and Soloma A. Champ, know to me to be the persons who executed the foregoing and acknowledged the same to be their free act and deed

Joseph S. Pierson
Notary Public
Ingham Co Mich

I certify the above Plat to be correct from actual survey
E. J. Goodell Surveyor
(Stamp 5¢)

This is to certify that the above plat has been compared with the original plat of record in the office of Register of Deeds of Wayne County and found to be a True copy of the same.

Surveyor

ClibPDF - www.fastio.com