
10162

SUBDIVISION OF THE "NORTH PART OF LOT 2" "LAFFERTY FARM" NORTH OF MICHIGAN AVE

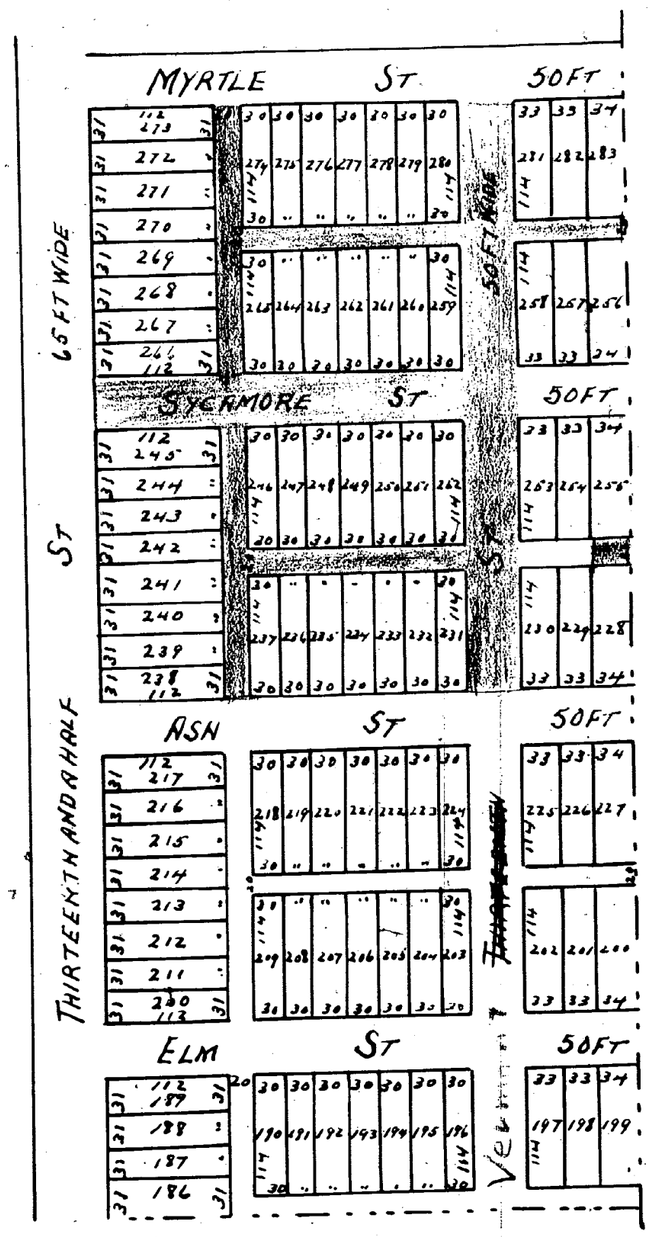

Reed for Record February 28th 1870 at 2¾ O'clock P M
Alonzo Eaton Register

Know all men by these presents that WE John Schmidt Samuel Phelps Ralph Phelps William Barclay and Ebenezer Anderson of the City of Detroit Wayne County Michigan have caused the within Plat of Subdivision of north part of lot two (2) on the Lafferty farm north of Michigan Avenue to be made by John F Munro Surveyor and do hereby adopt the same and dedicate to the use of the public the use of the streets and alleys therein laid out reserving to our selves however said streets and alleys whenever the same may be discontinued by law Witness our hands and seals this twenty eighth day of February A D 1870

Signed and sealed
in presence of
John N McGuire
Alonzo Eaton

John Schmidt
Samuel Phelps
Ralph Phelps
Wm Barclay
Eb. Anderson

State of Michigan } ss
County of Wayne } On this 28th day of February 1870 before me a Notary Public in and for said County personally came the above named John Schmidt Samuel Phelps Ralph Phelps William Barclay and Ebenezer Anderson known to me to be the persons who executed the within plat and severally acknowledged the same to be their free act and deed

Alonzo Eaton Notary Public
Wayne County Michigan

I certify the above to be correct Detroit
John F Munro Surv.

State of Michigan } ss
County of Wayne } On this 28th day of February 1870 appeared before me a Notary Public John F Munro Surveyor known to me to be the person who executed the foregoing plat and acknowledged the same to be correct and a true subdivision of North part of Lot 2 Lafferty farm North of Michigan Avenue


Henry Campau Notary Public
Wayne Co Mich

Approved Feby 28. 1870
Geo S Frost
J N. Ford } Commrs

This is to certify that the above plat has been compared with the original plat of record in the office of Register of Deeds of Wayne County and found to be a True copy of the same
A N Willmarth
Surveyor

10163

SUBDIVISION OF "BLOCKS 7 AND 6" "McDOUGALL FARM" "P.C. 9. AND 454."

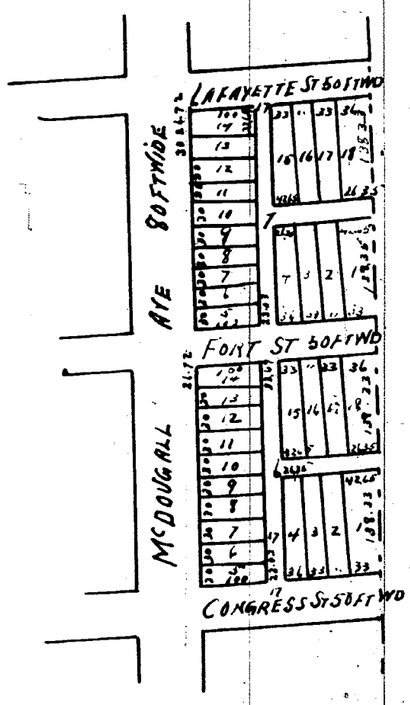

Common Council
10-2-61
19963

Reed for Record March 31st 1870 at 11½ O'clock A M.
Alonzo Eaton Register

State of Michigan } ss
County of Wayne } On this 21st day of March A.D. 1820 before me a Notary Public in and for the County of Wayne personally appeared Eugene Robinson Surveyor who is Known to me to be the person who certified the above plat and acknowledged the same to be his free act and deed

Wm B Moran Notary Public
Wayne County Michigan

Know all men by These presents that we Theodore Williams and Charles Moran Trustees under the last will and testament of Barnabas Campau deceased by virtue of the powers granted to us by said Will do hereby dedicate to the public the perpetual use of the alleys as laid out in the above plat of subdivision of Blocks six and seven 6 & 7 of Mc Dougall farm Private Claim Nine (9) and Four hundred and fifty four (454) City of Detroit reserving to ourselves and to our successors as Trustee according to the terms of said will during the extention of said trust and to the Cestui que trust after the termination of said Trust the reversion of said alleys whenever the same shall be discontinued by law.

In presence of
Theo G Williams
Wm B Moran } (Stamp 5¢)

Theo Williams Trustee
C Moran. Trustee

State of Michigan } ss
County of Wayne } On this 30th day of March A. D. 1870 personally appeared before me Theodore Williams and Charles Moran Trustees known to me to be the persons who executed the foregoing instrument and acknowledged the same to be their free act and deed in the Characters respectively as above set forth and for the uses and purposes therein mentioned

Wm B Moran
Notary Public
Wayne County
Michigan

Approved March 21, 1870
M. F Dickinson
J N. Ford } Commrs

I hereby certify that these plats are correct copies of the plats now on record in the office of the Register of Deeds. being made under the supervision of the Auditor General by tracing the plats on record and affixing thereto carefully compared copy of the dedication and certificates
Dated this 30th day of June 1911

John B La Fountain
Clerk And Gen Dept

This is to certify that the above plat has been compared with the original plat of record in the office of Register of Deeds of Wayne County and found to be a True copy of the same
A N Willmarth

ClibPDF - www.fastio.com