

MESSONS SECTION
PRIVATE CLAIM No 267.

Wayne County Recorder's Office
Recorded for Record Nov 22/1866 at 4 o'clock PM and Recorded in Vol 1 of Plat
W. E. Warner, Registrar

Know all Men by these presents that we William B. Wilson and George E. Wilson
his wife of Wayne County do hereby declare to the public all our right
title and interest in and to the above plat according to statute
our heirs and assigns the reason therefor whenever the same may be
discontinued by law. We make state this twenty first day of November 1866

William B. Wilson
George E. Wilson
[SEAL] [SEAL]

On the 21 day of November 1866 before me a Notary Public in and
for said County personally appeared William B. Wilson and
George E. Wilson his wife to me known to be the persons who executed the above
instrument and acknowledged the same to be their free act and deed and the
said George E. Wilson wife of said William B. Wilson on a personal examination
by separate and apart from her said husband acknowledged that she executed
the same freely and with out fear or compulsion from any one

Notary Public
Wayne County
Michigan

On the 22nd day of November 1866 before me a Notary Public
in and for said County personally appeared John F. Munro and his wife
known to me to be the persons who executed the above plat and acknowledged
the same to be their free act and deed

Notary Public
Wayne County
Michigan

This is to certify that the above plat has been
compared with the original plat record in the
Office of Registrar of Deeds of Wayne County and
found to be a true copy of the same.
A. H. Wellman
Surveyor

of said plat to be correct from survey
dated Nov 19/1866
John F. Munro

FORT ST									
16	17	18	19	20					
A	A	A	A	A					
3.04	3.04	3.04	3.04	3.04					
17.35	17.35	17.35	17.35	17.35					

STREET									
15	14	13	12	11					
A	A	A	A	A					
3.04	3.04	3.04	3.04	3.04					
17.35	17.35	17.35	17.35	17.35					

RIVER ROAD									
1	2	3	4	5					
A	A	A	A	A					
2.06	2.06	2.06	2.06	2.06					
17.35	17.35	17.35	17.35	17.35					

SUBDIVISION OF
LOTS 12, 3, 4 OF OUTLOT 30.
STUBBIN FARM.

Wayne County Recorder's Office
Recorded for Record Nov 24/1866 at 1 o'clock
W. E. Warner, Registrar


Subdivision of Lots 1, 2, 3, 4 of Outlot 30 in at Stubbin Farm in the City of Detroit
Michigan
Notary Public
Wayne County
Michigan

on the 28th day of September 1866 before me a Notary Public in
and for said County personally appeared the above named Alice
Davis known to me to be the same person who executed the foregoing instrument and
acknowledged the same to be her free act and deed and at the same time
also personally appeared before me John F. Munro known to me to be the same person
who made the said plat and his wife, known by him signed and as -
I hereby certify that this plat as correct copy of the
plat now on record in the Registrar of Deeds office being made
under the supervision of the Auditor General by tracing the
plat on record and affixing thereto carefully compared
copies of the declaration and certificate
dated this 26th day of May 1913

Notary Public
Wayne County
Michigan

Approved Nov 12, 1866
to person & commission

STUBBIN AVE N 26 W

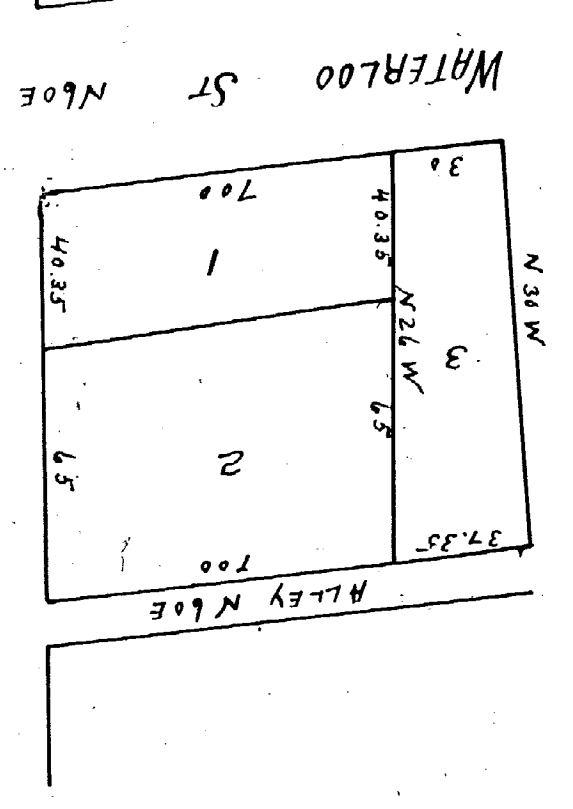

of said plat to be correct from survey
dated Sept 28/1866
John F. Munro

John B. de Fontaine
to Clerk and Sun W. H. H.

By Councilman Beck:

Whereas, The City is undertaking the rehabilitation of a blighted area known as the Elmwood Park Project No. 1, Michigan R-40, pursuant to Act 344 of Public Acts of 1945, as amended, and

Whereas, In order to carry out the development plan for the project, it is necessary among other things for the City to vacate the following streets:

All that part of Jay Street, 50 feet wide, east of new St. Aubin Avenue, 120 feet wide, as platted in the Plat of the Subdivision of Blocks 6, 7, 8, 9, 10, 11, 12, and 13, Witherell Farm, City of Detroit, Wayne County, Michigan as recorded in Liber 34, Page 3 of Deeds Wayne County Records lying north of and adjoining the northerly line of Lots 22 and 23 of Block 9, north of and adjoining the northerly line of Lot 24 of Block 9, except the part taken for the opening of St. Aubin Avenue, 120 feet wide, south of and adjoining the southerly line of Lot 7 of Block 10, south of and adjoining the southerly line of Lot 6 of Block 10, except the part taken for the opening of St. Aubin Avenue, 120 feet wide, all of the above-mentioned subdivision.

Also, all that part of Jay Street, 50 feet wide, west of old St. Aubin Avenue, 71.36 feet wide, lying north of and adjoining the northerly line of Lots 9 to 13, both inclusive, north of and adjoining the northerly line of Lot 16, north of and adjoining the northerly line of the vacated alley lying between Lots 13 and 16, all of the Subdivision of the south part of Outlot 30, St. Aubin Farm, City of Detroit, Wayne County, Michigan as recorded in Liber 65, Page 534 of Deeds Wayne County Records, lying south of any adjoining the southerly line of Lots 20 to 24, both inclusive, south of and adjoining the southerly line of Lot 17, south of and adjoining the southerly line of the vacated alley lying between Lots 17 and 20, all of the Subdivision of the north one-half of Outlot 30 of the Subdivision of the St. Aubin Farm, City of Detroit, Wayne County, Michigan as recorded in Liber 67, Page 103 of Deeds Wayne County Records.

Also, the westerly 5.00 feet of old St. Aubin Avenue, 71.36 feet wide, between the north line of Antietam Street, 120 feet wide, and the center line of Jay Street, 50 feet wide, lying east of and adjoining the easterly line of Lots 1 and 2 of the Subdivision of Lots 1, 2, 3, and 4 of Outlot 30, St. Aubin Farm, City of Detroit, Wayne County, Michigan as recorded in Liber 1, Page 187 of Plats Wayne County Records; east of and adjoining the easterly line of Lots 14, 15, and 16, east of and adjoining the easterly line of the vacated alley adjoining Lot 14, and lying east of and adjoining the easterly line of the south one-half of Jay Street, all of the Subdivision of the south part of Outlot 30, St. Aubin Farm, City of Detroit, Wayne County, Michigan as recorded in Liber 65, Page 534 of Deeds Wayne County Records.

Be and the same are hereby vacated as public streets to become a part and parcel of the adjoining property subject to the following provisions:

1) Underground public easements are hereby reserved within the right-of-way of said streets hereinabove described for public utilities.

2) The right of ingress and egress to and over said easements for the purpose of installing, maintaining, repairing, removing or replacing public utilities.

3) Public utilities shall not be installed on surface but only underground, and no buildings or structures of any nature whatsoever (except necessary line fences) shall be built or placed upon said easements; and further

Resolved, That the Detroit Edison Company and the Michigan Bell Telephone Company are hereby directed to remove all their overhead poles and wires from the vacated streets within thirty days after receipt of a copy of this resolution; and further

Resolved, That the City Clerk is hereby directed to mail to the Detroit Edison Company, the Michigan Bell Telephone Company and the Michigan Consolidated Gas Company a certified copy of this resolution.

Adopted as follows:

Yeas - Councilmen Beck, Brickley, Poindexter, Ravitz, Rogell, Van Antwerp, Wierzbicki and President Pro Tem Connor - 8.

Nays - None.

STATE OF MICHIGAN)
CITY OF DETROIT) ss.

SHORT FORM--TRUE COPY CERTIFICATE

I, THOMAS D. LEADBETTER, CITY CLERK of the City of Detroit, do hereby certify that the annexed paper is a True Copy of a Resolution

adopted by the Common Council on 12-21-65

as appears from the Journal of said Common Council, on file in my office.

IN WITNESS WHEREOF, I have hereunto set my hand and affixed the Corporate Seal of said City, at Detroit, on

Thomas D. Leadbetter
City Clerk

PETITION NO. 11940
DETROIT HOUSING COMM.
2211 ORLEANS



TOPO NO. 39 E
SCALE 1"=100'

PLEASE RUSH REPLY

FOR OFFICE USE ONLY

B		REQUESTED EASEMENT OF		CITY OF DETROIT Dept. of Public Works City Engineers Office	
A		JAY ST. BET. OLD & NEW ST. AUBIN & ALSO A 5 FT. PORTION OF OLD ST. AUBIN.			
DESCRIPTION		Drawn	Checked	App'd	Date
DRAWN BY D.J. PLUNGIS		APPROVED			
TRACED BY		APPROVED			
CHECKED		APPROVED			
		CITY ENGINEER			
		Job No. MO 1-1		Drwg. No. X-2392	
		Date 10-6-65			