

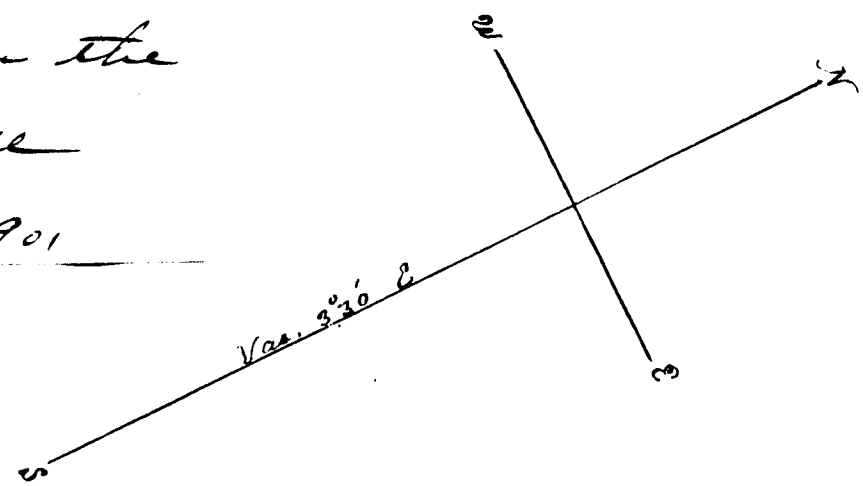


3753

This plat is now in the
Village of River Rouge
Sept 1901

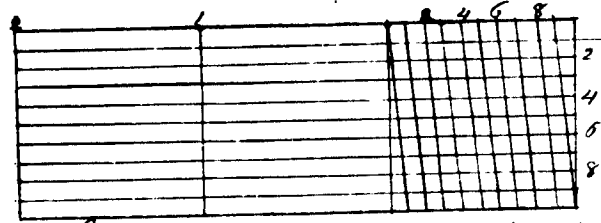

RECEIVED AND FILED
AUDITOR GENERAL'S OFFICE
September 7 1892
H. R. Pratt
Deputy Auditor General

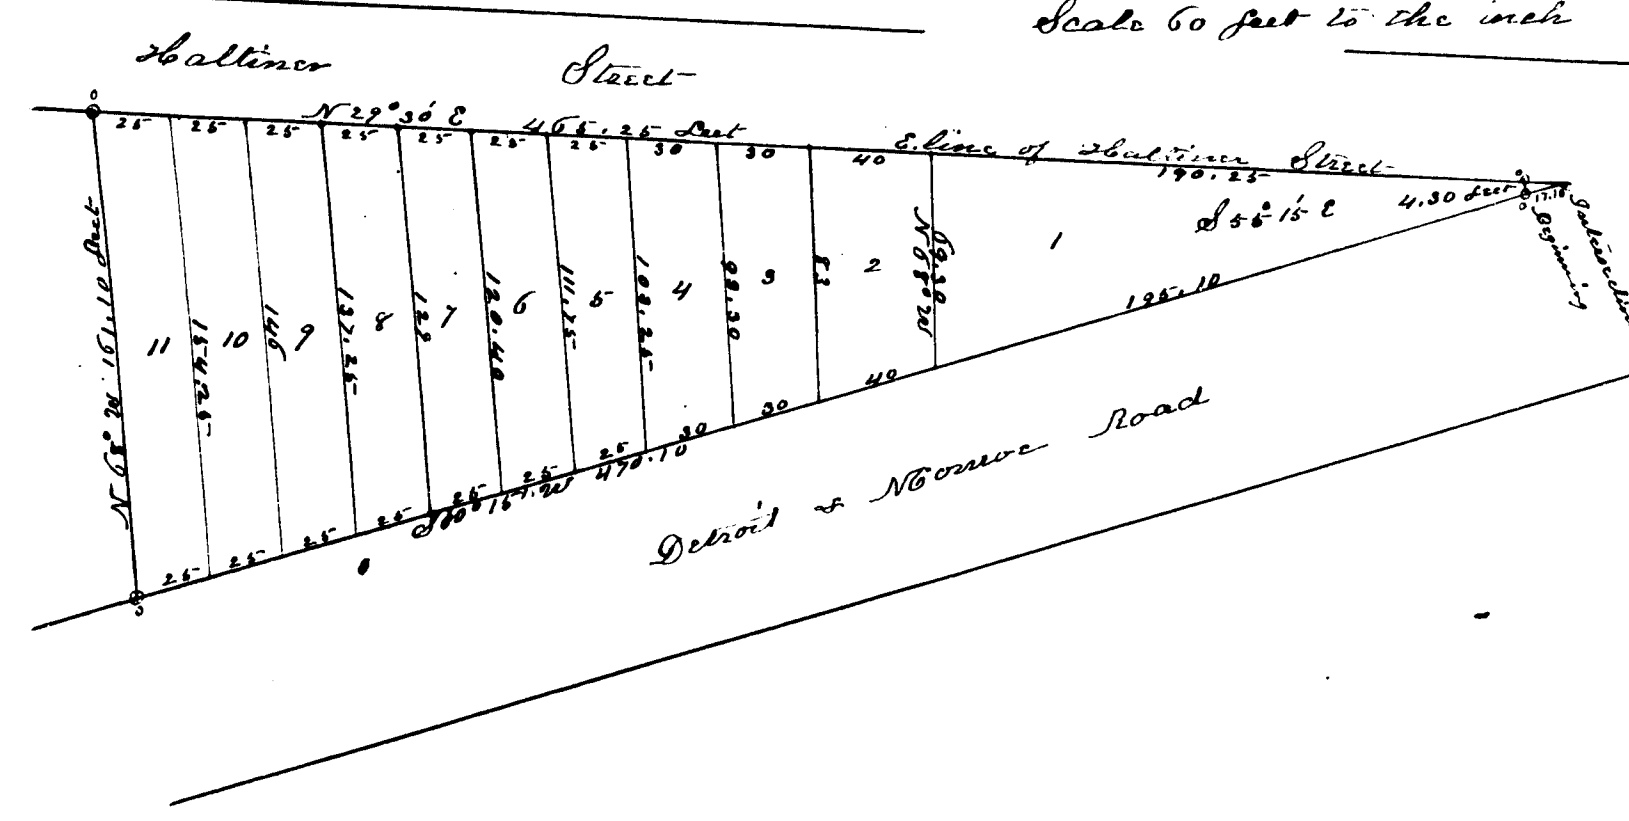

RECEIVED FOR RECORD
SEP 16 1892
E. J. Goodell
Register of Deeds

KNOW ALL MEN by these presents that we Augustus S. Burdino and Francis B. Burke as prop-
rietors and Sarah O. Burdino wife of the said Augustus S. Burdino have caused to be made the ac-
companying map or plat of 'Burdino and Burke's Subdivision' of a part of Private Claim No. 114 and being
a point of land lying west of the Detroit and Monroe Road and east of Hallen Street known and
described as follows to wit: Beginning at a stake standing seventeen feet and ten hundredths of a foot
from the intersection of the west line of the Detroit and Monroe Road with the east line of Hallen
Street on a course of South ten degrees fifteen minutes west, thence South ten degrees fifteen min-
utes west four hundred and seventy feet and ten hundredths of a foot to a stake standing on the west line of said
Detroit and Monroe Road, thence North sixty eight degrees west one hundred and sixty one feet and
ten hundredths of a foot to a stake standing on the east line of Hallen Street, thence along said
line North twenty nine degrees thirty minutes east four hundred and sixty five feet and twenty five
hundredths of a foot to a stake standing on said east line, thence South fifty four degrees fifteen min-
utes East four feet and thirty hundredths of a foot to the place of beginning, containing $\frac{221}{1000}$ acres of land.
And we do hereby dedicate to the perpetual use of the public the Streets and Alleys shown thereon
reserving to ourselves, our heirs and assigns, the easement and easements thereof whenever discontinued by
law.

Witness our hands and seals this 9th day of May 1892
In presence of
T. D. Evans
E. J. Goodell
Augustus S. Burdino
Sarah O. Burdino
Francis B. Burke
L. S.
L. S.
L. S.
proposed.

STATE OF MICHIGAN
County of Wayne
ss On this 9th day of May A. D. 1892 before me the subscriber a Notary
Public in and for the county of Wayne personally appeared the above named Augustus S. Burdino and
Sarah O. Burdino wife of the said Augustus S. Burdino and Francis B. Burke Single, to me known to be
the persons described in and who executed the within instrument and acknowledged the same to be their
free act and deed.
Elijah J. Goodell
Notary Public Wayne Co. Mich.

'BURDINO AND BURKE'S SUBDIVISION'
of a part of Private Claim No. 114 being a point of land lying west of the Detroit and Monroe Road and
east of Hallen Street
I hereby certify that the plat hereon delineated is a correct one, and that permanent monuments
have been planted at all angles in the boundaries of the land platted, and at all intersections of Streets
or Streets and Alleys as shown thereon, at points marked o, the monuments are of wood two by two inches
in diameter and fifteen inches long.
E. J. Goodell
Surveyor & Co. Eng.

Examined and approved
May 12. 1892
H. R. Pratt
Deputy Auditor General

STATE OF MICHIGAN
County of Wayne
ss We Elin A. Francis Dep. Register of Deeds, and E. J. Goodell Surveyor
hereby certify that we have each carefully compared this copy with the original plat of Burdino and Burke's
'Subdivision' of a part of Private Claim No. 114, being a point of land lying west of the Detroit and Monroe
Road and east of Hallen Street, and that it is an exact copy thereof and of the whole of such original
map or plat.
Elin A. Francis Dep. Register of Deeds
E. J. Goodell Surveyor



STATE OF MICHIGAN
County of Wayne
ss We Elin A. Francis Dep. Register of Deeds and E. J. Goodell Surveyor
hereby certify that we have each carefully compared the annexed copy with the plat of Burdino and Burke's
'Subdivision' of a part of Private Claim No. 114, being a point of land lying west of the Detroit and Monroe Road
and east of Hallen Street, now of record in the Office of said Register of Deeds and that it is a true
transcript therefrom and of the whole of such record.
Elin A. Francis Dep. Register of Deeds
E. J. Goodell Surveyor

1017


3753

This plat is now in the
Village of River Rouge

Sept 1901

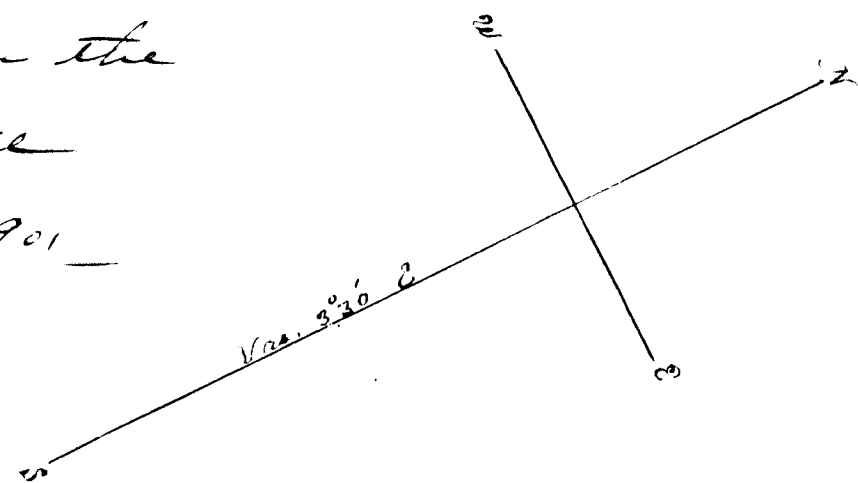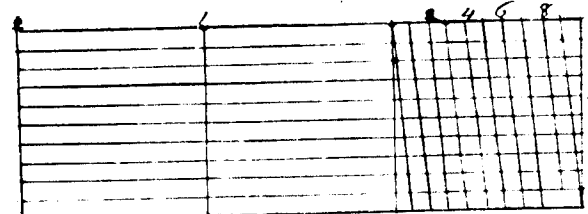

Scale 60 feet to the inch

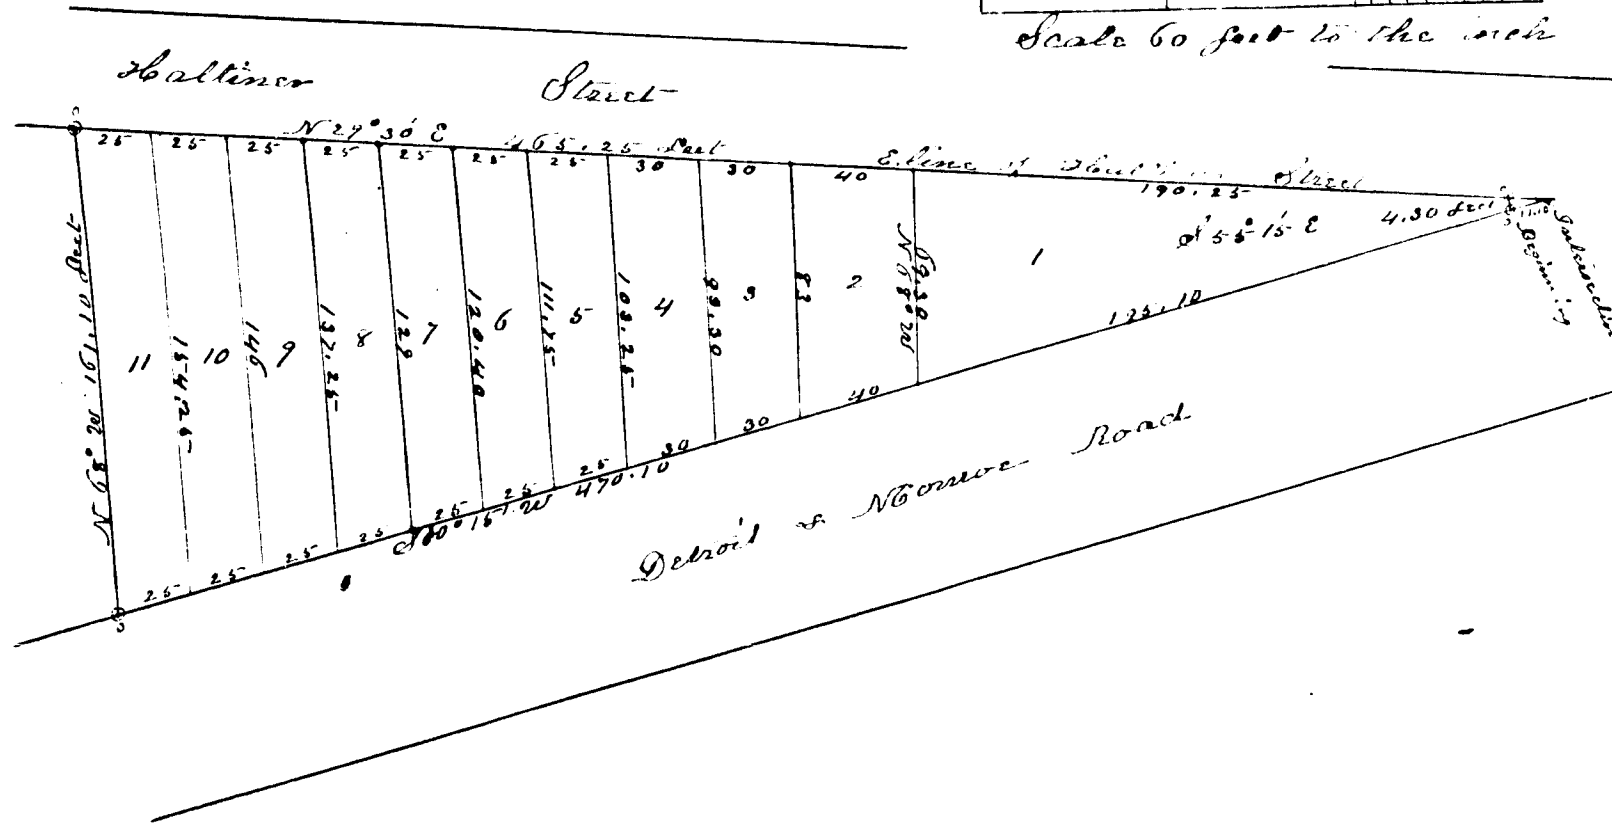

RECEIVED AND FILED

AUDITOR GENERAL'S OFFICE

September 7 1892

H. A. Pratt
Deputy Auditor General

KNOW ALL MEN by these presents that we Augustus S. Burdino and Francis B. Burke as persons and Sarah O. Burdino wife of the said Augustus S. Burdino have caused to be made the accompanying map or plat of 'Burdino and Burke's Subdivision' of a part of Private Claim No. 114 and bearing point of land lying west of the Detroit and Monroe Road and east of Hollister Street known and described as follows to wit: Beginning at a stake standing seven feet and ten hundredths of a foot from the intersection of the west line of the Detroit and Monroe Road with the east line of Hollister Street on a course of South ten degrees fifteen minutes west thence South ten degrees fifteen minutes west four hundred and twenty feet and ten hundredths of a foot to a stake standing on the west line of said Detroit and Monroe Road thence North sixty eight degrees west one hundred and sixty one feet and ten hundredths of a foot to a stake standing on the east line of Hollister Street thence along said line North twenty nine degrees thirty minutes east four hundred and sixty five feet and twenty five hundredths of a foot to a stake standing on said east line thence South fifty five degrees fifteen minutes east four feet and thirty hundredths of a foot to the place of beginning containing $\frac{11.25}{1000}$ acres of land and we do hereby dedicate to the perpetual use of the public the Streets and Alleys shown thereon saving to ourselves, our heirs and assigns the reversion and reversions thereof whenever discontinued laws.


Witness our hands and seals this 9th day of May 1892

In presence of
J. D. Evans
J. J. Goodell

Augustus S. Burdino

Sarah O. Burdino

Francis B. Burke

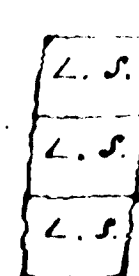

STATE OF MICHIGAN

County of Wayne As On this 9th day of May A. D. 1892 before me the Subscribes a Notary Public in and for the county of Wayne personally appeared the above named Augustus S. Burdino and Sarah O. Burdino wife of the said Augustus S. Burdino and Francis B. Burke single to me known to be the persons described in and who executed the within instrument and acknowledged the same to be their free act and deed.

Eligible J. Goodell
Notary Public Wayne Co. Mich.

BURDINO AND BURKE'S SUBDIVISION

of a part of Private Claim No. 114 being a point of land lying west of the Detroit and Monroe Road and east of Hollister Street

I hereby certify that the plat herein delineated is a correct one, and that permanent monuments have been planted at all angles in the boundaries of the land platted, and at all intersections of Streets or Streets and Alleys as shown thereon, at points marked o, the monuments are of wood ten by ten inches in diameter and fifteen inches long.

Examined and approved
May 12, 1892
H. A. Pratt
Deputy Auditor General

E. J. Goodell
Surveyor & Co. Eng.

STATE OF MICHIGAN

County of Wayne As we Elin R. Francis, Dep. Register of Deeds, and E. J. Goodell Surveyor hereby certify that we have each carefully compared this copy with the original plat of Burdino and Burke's Subdivision of a part of Private Claim No. 114, being a point of land lying west of the Detroit and Monroe Road and east of Hollister Street, and that it is an exact copy thereof and of the whole of such original map or plat.

Elin R. Francis Dep. Register of Deeds
E. J. Goodell Surveyor

STATE OF MICHIGAN

County of Wayne As we Elin R. Francis, Dep. Register of Deeds and E. J. Goodell Surveyor hereby certify that we have each carefully compared the annexed copy with the plat of Burdino and Burke's Subdivision of a part of Private Claim No. 114 being a point of land lying west of the Detroit and Monroe Road and east of Hollister Street, now of record in the Office of said Register of Deeds and that it is a true transcript therefrom and of the whole of such record.

Elin R. Francis Dep. Register of Deeds
E. J. Goodell Surveyor

101