
10172

CRAWFORDS SUBDIVISION
OF THE EASTERN PART OF
COOK FARM
HAMTRAMCK 1857

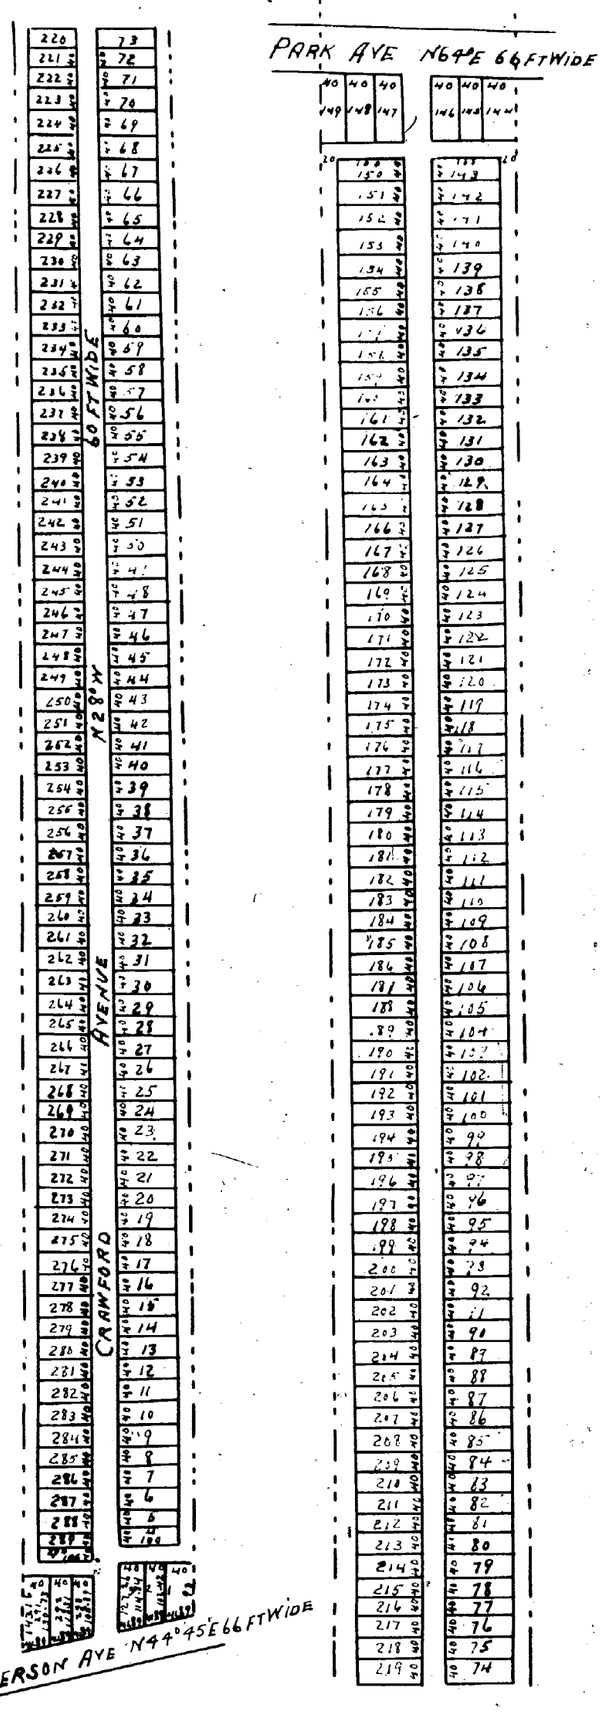

Recd for Record November 10th 1869 at 10½ O'clock a m.
Alonzo Eaton Register

Know all men by these presents that we Francis Crawford and Cynthia W Crawford his wife and Charles L. Atterbury assignee of Francis Crawford of Detroit Michigan do hereby present for Record the Plat hereunto annexed being part of Crawfords subdivision of the east part of the Cook Farm in the Township of Hamtramck Wayne County and state of Michigan and do dedicate to the perpetual use of the Public certain alleys and streets laid out thereon reserving to ourselves our heirs and assigns the reversion thereof whenever the same may be discontinued by law

Dated Detroit 26th July A D 1869
Signed and sealed in presence of
Samuel Crawford
Mary Ann Reid

Francis Crawford
C. W. Crawford
Chas L. Atterbury
(Stamps 59)

State of Michigan } ss
Wayne County }

On this twenty sixth day of July A D 1869 personally appeared before me a Notary Public in and for said County Francis Crawford and Cynthia W his wife and Charles L. Atterbury assignee of Francis Crawford known to me to be the persons who executed the foregoing instrument and acknowledged the same to be their free act and deed and the said Cynthia A wife of the said Francis Crawford on a private examination separate and apart from her said husband acknowledged that she executed said instrument freely and without fear of Compulsion from her husband or any other person

Samuel Crawford
Notary Public
Wayne County Mich

This is to certify that the above plat has been Compared with the original plat of record in the office of Register of Deeds of Wayne County and found to be a true copy of the same
A N Willmarth
Surveyor

Recd for Record November 19th 1869 at 12 O.C. M.
Alonzo Eaton Register

Approved Nov. 17, 1869
Geo S Frost } Comm
(Stamps) J. N. Ford }

I Certify the above to be Correct from actual Survey
Detroit Nov 8th 1869
John F Munro Sur.

Know all men by these presents That we Walter Sanderson and Isabella G Sanderson of Detroit Wayne County Michigan have caused the annexed plat or Map of Sandersons subdivision of Out Lots 50, 52 & 53 of the Joseph Campau farm Private Claim No 609 To be made by John F Munro surveyor and do hereby adopt the same and dedicate to the use of the Public the Streets and Alleys thereon laid out reserving to ourselves our heirs and assigns the reversion thereof whenever the same shall be discontinued by law Witness our hands and seals this fifteenth day of November 1869

In presence of
R N Van Winkle
O.L. Gray

Walter Sanderson
Isabella G Sanderson

State of Michigan } ss
County of Wayne }

On this day of November 1869 before me a Notary Public in and for said County personally came the above named Walter Sanderson and Isabella G. his wife known to me to be the persons who executed the annexed plat and acknowledged the same to be their free act and deed and the said Isabella G Sanderson on a private examination by me separate and apart from her said husband acknowledged that she executed the same freely and without any fear of or Compulsion from any one


R N Van Winkle Notary Public
Wayne County Mich

I hereby certify that these plats are correct Copies of the plats now on record in the Register of Deeds office being made under the supervision of the Auditor General by tracing the plats on record and affixing thereto carefully Compared copies of the dedications and Certificates Date. This 25th day of June 1910

John B Dickinson
Clerk and Ex Officio

10173

SANDERSON'S SUBDIVISION
OF OUT LOTS 50 52 & 53
JOSEPH CAMPAU FARM
P.C. 609

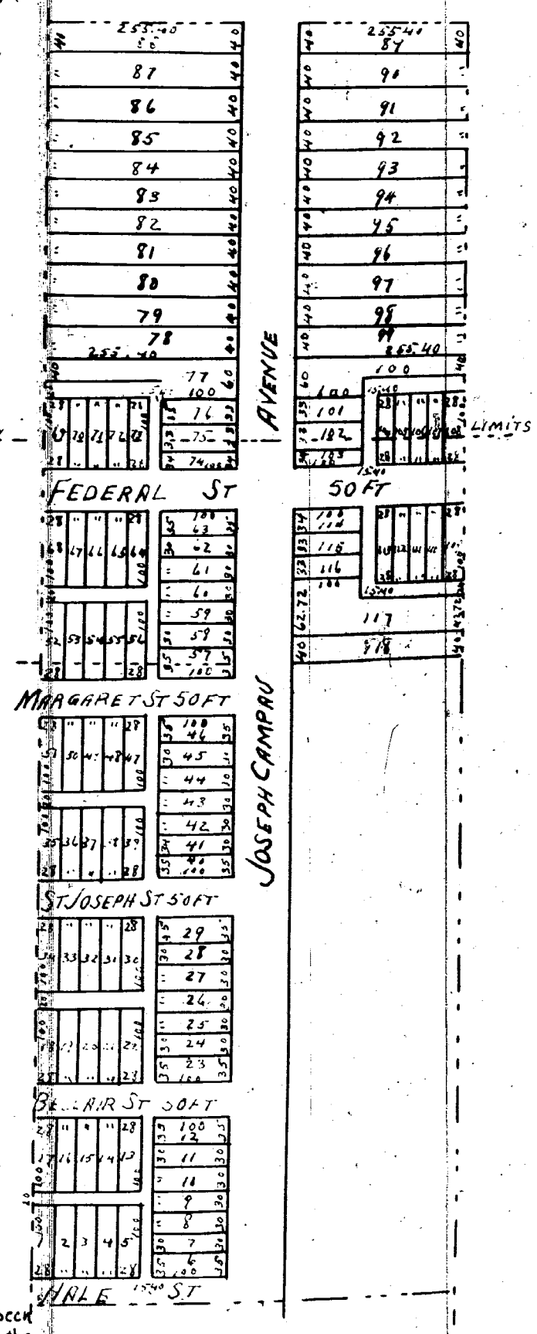

This is to certify that the above plat has been Compared with the original plat of record in the office of Register of Deeds of Wayne County and found to be a true copy of the same
A N Willmarth
Surveyor