
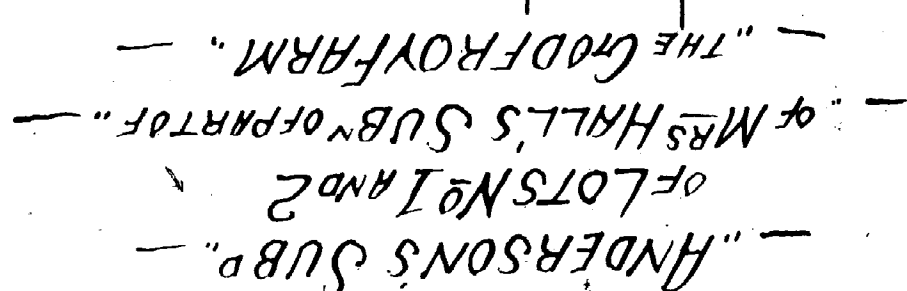


In this factivity that the above plat has been compared with the original plat recorded in the office of Register of Deeds of Wayne County and found to be a true copy of the same.


A H Wilbourn
Surveyor

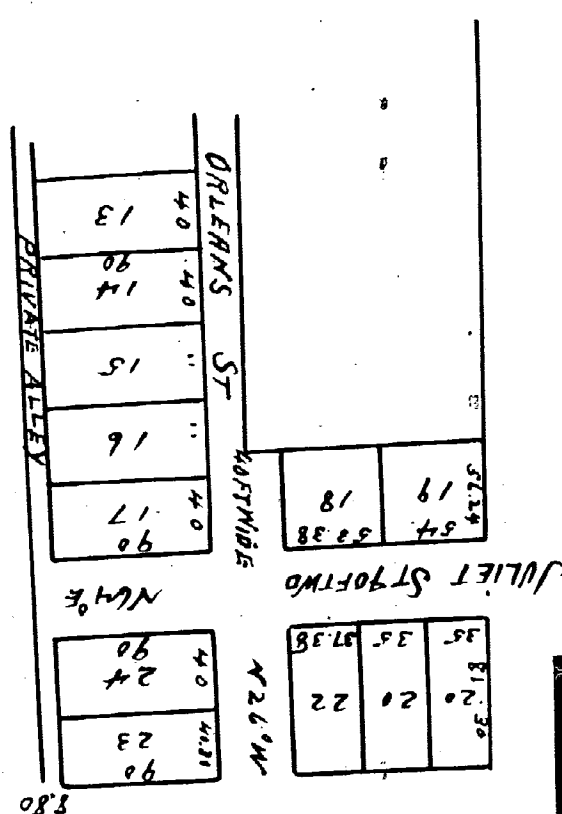

This is to certify that the above plat has been compared with the original plat of record in the office of Registrar of Deeds of Wayne County and found to be a true copy of the same.

A N Wilmarth
Surveyor

— "LINGERMAN'S SUBDIVISION"
OF PART OF OUT LOT 7
— "DEQUINORE FARM."
CITY OF DETROIT

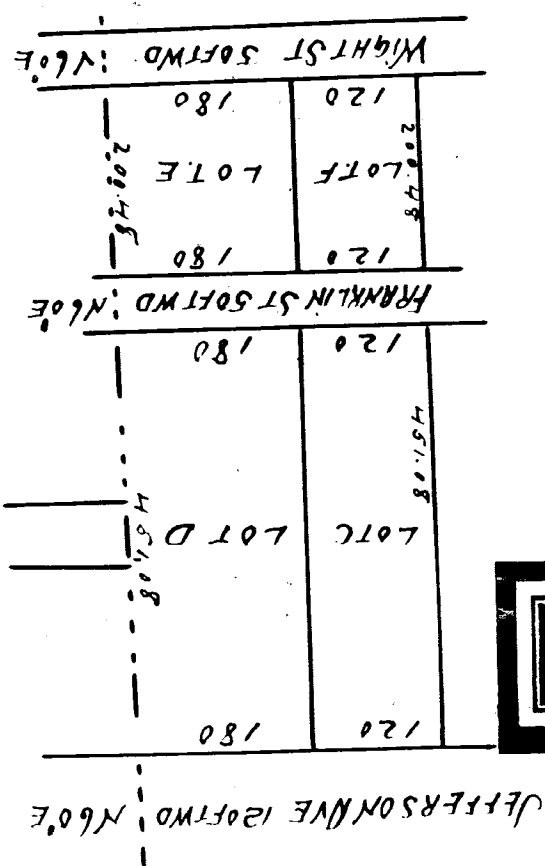

7 This is to certify that the above plat has been
compared with the original plat on record in the
office of Registrar of Deeds of Wayne County and
found to be a true copy of the same.
G. N. Willmarth
Surveyor

PLAT OF PART OF THE
"CHENE FARM."
— LYNN BE TWELVE & ELEANOR WYAND WRIGHT ST —

I know all men by their faces. That is I know Anderson of the City of Detroit County
 of Wayne and State of Michigan have covered the above plot or lot of Anderson subdivision
 of date Number one (1) and two (2) of Mrs. Nellie subdivision of her portion of the City of
 of Detroit form (as called) to be made by John F. Murray surveyor and I do hereby accept
 the same and dedicate to the use of the public the above mentioned premises now
 will be my self the same as my part thereof which may be determined by the common
 council or by due course of law whenever the same of any part thereof shall be so de-
 termined and I will continue to hold the same without charge of interest let my hand and seal at Detroit the ~~fourth~~
 day of April A.D. 1898. John F. Murray
 Surveyor
 In presence of }
 E. J. Anderson

Recd. for Record June 21. 1864 at 10³/₄ o'clock a.m.
 Along Eaton Regatta
 Approved June 7, 1869
 J. M. T. John N. F. and M. J. D. D. D. D.

Joseph Kuhn
Notary Public
Wayne Co Mich

State of Michigan vs
County of Wayne
On this 19th day of April A.D. 1869 personally appeared before me a Notary Public in and for said county Anton Jungsman and Gustaf his wife known to me to be the persons who executed the foregoing instrument and acknowledged the same to be their free act and deed and the said Gustaf Jungsman wife of the said Anton Jungsman on a private communication by me had separate and apart from her said husband acknowledged that she executed the same freely and voluntarily without any fear or compulsion from any one South Fork

Know all men by these presents that we Anton Dingsman and Abner Dingsman the wife of Robert Wayne County Michigan have caused the above plat or map of Anglinman subdivision of part of Oak lot 7 & adjacent farm City of Detroit to be made by Eugene Robinson City Surveyor and we do hereby adopt the same and dedicate to the use of the Public the above named tract and reserving the same for use when the same may be determined by the common Council or by due course of law. Witness our hands at Detroit 19th day of April A.D. 1869

John deKrogh
Joseph Rubin
In presence of

Anton Dingsman
Abner Dingsman

Recd for Record April 28th 1869 at 10¹/₂ O'clock A.M.
 Along Eaton Register
 I hereby certify the above Clerk is correct
 Eugene Robinson
 City Recorder

John
Cullen
Notary Public
Wayne County Michigan

State of Michigan }
Wayne County }
On the twenty second day of April A.D. 1869 personally appeared before me a Notary Public in & for said County, Charles B. Johnson and James H. Jomacowith who acknowledged that they executed the above plat for the opening of Franklin Street and acknowledged the same to be their free act & deed.

Twenty first day of
in presence of
Chas Collins
Frank N Balle

Now all men by these presents that we to havee Donhane a Justice & James A. Jamesworth of the City of Detroit Wayne County State of Michigan do hereby dedicate to the Publick Franklins Creek designated on the Plat first annexed returning to us and to our heirs assigns the reversion thereof whenever the same be discontinued by operation of law. Witness our hands & Seale at said City of Detroit County State of Michigan this

Recd for Record April 23rd 1867 at 2 3/4 o'clock PM
 Along Cotton Avenue
 I hereby certify the above plat to be correct
 Eugene Robinson
 City Engineer

Received April 23rd 1867
 E. A. Bock, Commissioner in
 N. O. Boardman, the County Clerk

