



WITZEL'S SUBDIVISION.  
 OF THE NORTH PART OF  
 BLOCK No 11.  
 CRANE FARM.

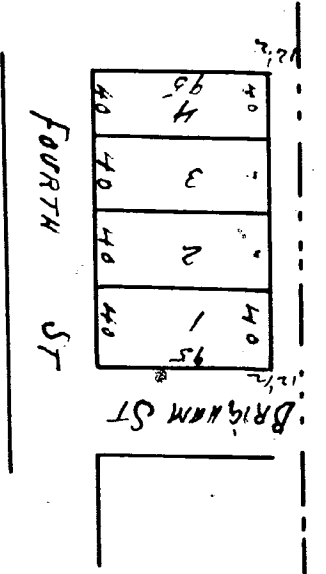


This is to certify that the above plat has been compared with the original plat filed in the office of the Register of Deeds of Wayne County and found to be a true copy of the same.  
 A. H. Williams, Surveyor

SUBDIVISION OF PART OF  
 BLOCK No 4 PRIVATE CLAIM No 227.  
 NORTH OF CHICAGO ROAD  
 CABACIER FARM.

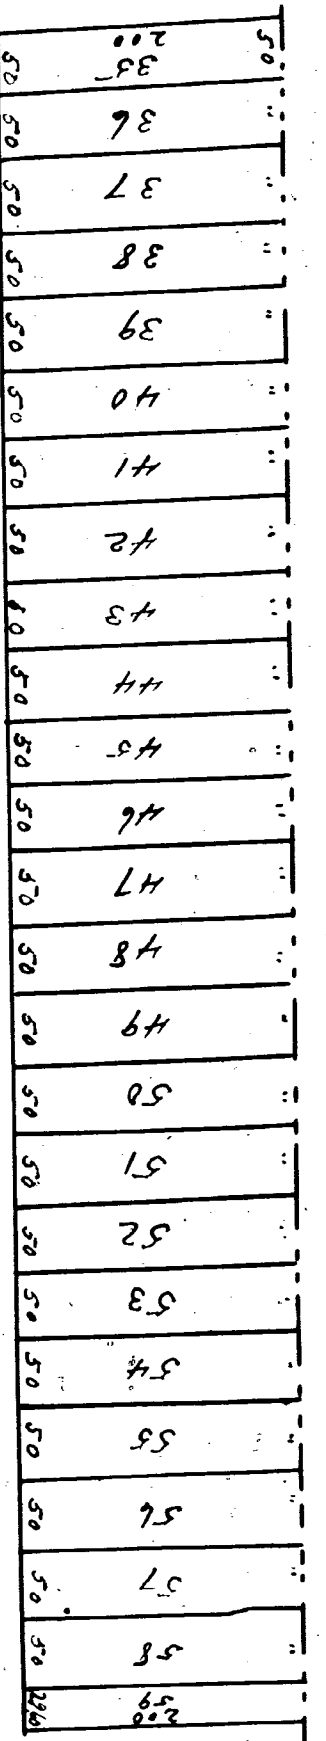

This is to certify that the above plat has been compared with the original plat filed in the office of the Register of Deeds of Wayne County and found to be a true copy of the same.  
 A. H. Williams, Surveyor

SUB OF LOT 4.  
 OF THE SUB. OF LOT No 179.  
 L. BEAUBIEN FARM.

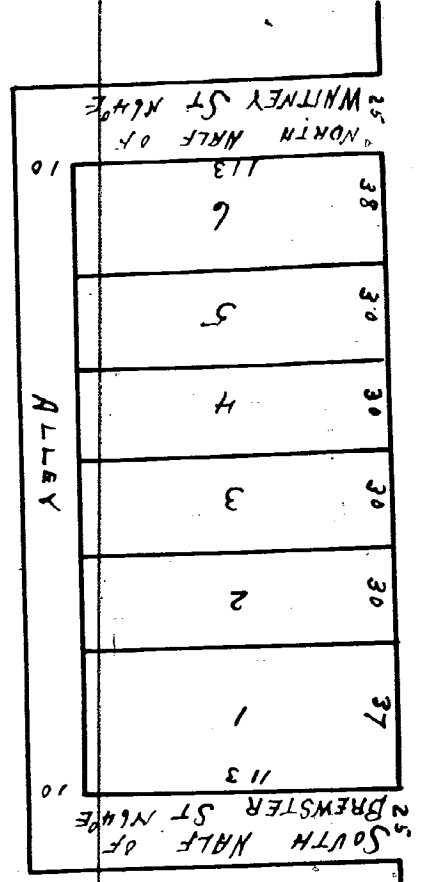

Read for Record July 12<sup>th</sup> 1869 at 11/2 o'clock am  
 Along Eaton Register



Approved July 12<sup>th</sup> 1869  
 Wm. J. Williams  
 H. Ford  
 J. H. Williams

Read by the above to be correct  
 Witness July 9<sup>th</sup> 1869  
 John F. Williams

Know all men by these presents that we John & William have caused the above plat to be made by John F. Williams and do hereby adopt the same and declare to the use of the public the plat within and containing the plat of Block No 11 & 12 Crane Farm to be made by John F. Williams and do hereby acknowledge the same to be true and correct and do hereby certify that the same is a true and correct copy of the original plat filed in the office of the Register of Deeds of Wayne County and found to be a true copy of the same.  
 State of Michigan ss. On this 12<sup>th</sup> day of July A.D. 1869 appeared before me the above named John & William and they acknowledged to me that they were the authors of the above plat and that they intended the same to be a true and correct copy of the original plat filed in the office of the Register of Deeds of Wayne County and found to be a true copy of the same.  
 In presence of  
 Henry Campbell  
 John H. Williams  
 John F. Williams

Read for Record July 21<sup>st</sup> 1869 at 2 1/2 o'clock P.M.  
 Along Eaton Register

Read by the above to be correct - John F. Williams  
 Along Eaton Register  
 State of Michigan ss. On this 21<sup>st</sup> day of July A.D. 1869 personally appeared before me a Notary Public for said County, Henry Campbell known to me to be the person who executed the above and acknowledged the same to be his free act and deed. I have signed these presents with my hand and seal this 21<sup>st</sup> day of July A.D. 1869.  
 In presence of  
 Henry Campbell  
 John F. Williams

Along Eaton Register  
 Notary Public  
 Wayne Co Mich

Read for Record July 31<sup>st</sup> 1869 at 2 1/2 o'clock P.M.  
 Along Eaton Register

Read by the above to be correct  
 Witness July 31<sup>st</sup> 1869  
 John F. Williams  
 Henry Campbell  
 John F. Williams



State of Michigan ss. On this 31<sup>st</sup> day of July A.D. 1869 personally came before me a Notary Public for said County, Henry Campbell known to me to be the person who executed the above and acknowledged the same to be his free act and deed. I have signed these presents with my hand and seal this 31<sup>st</sup> day of July A.D. 1869.  
 In presence of  
 Henry Campbell  
 John F. Williams  
 John F. Williams

STATE OF MICHIGAN) ss. SHORT FORM - TRUE COPY CERTIFICATE  
CITY OF DETROIT)

I, JAMES H. BRADLEY, CITY CLERK of the City of Detroit, do hereby  
certify that the annexed paper is a True Copy of a Resolution  
adopted by the City Council on June 26th, 1991  
and approved by the Mayor on July 9th, 1991  
as appears from the Journal of said City Council, on file in my office

August 9th, 1991

James H Bradley  
City Clerk

or 0.5307 acres more or less:

|   | N. and S. of Benton   | Brewster Homes Site<br>New Roadway Dedication                                                                    |
|---|---|---|
| excessive weights of materials or construction not in accordance with Section 3, mentioned above, then in such event said owners or assigns shall be liable for all costs incidental to the repair of such | Land in the City of Detroit, County of Wayne, Michigan being part of Lots 1 and 13 of "Plat of the Subdivision of Outlot 183 or the Lambert Beaubien Farm," as recorded on September 1, 1860 in | Watson and East Street, N. of Watson Land in the City of Detroit, County of Wayne, Michigan being part of Lots 4 |

