


10189

— SUBDIVISION OF THE NORTH PART OF —
LOT NO 2
 — OF THE SUBDIVISION OF —
P.C. 729 —

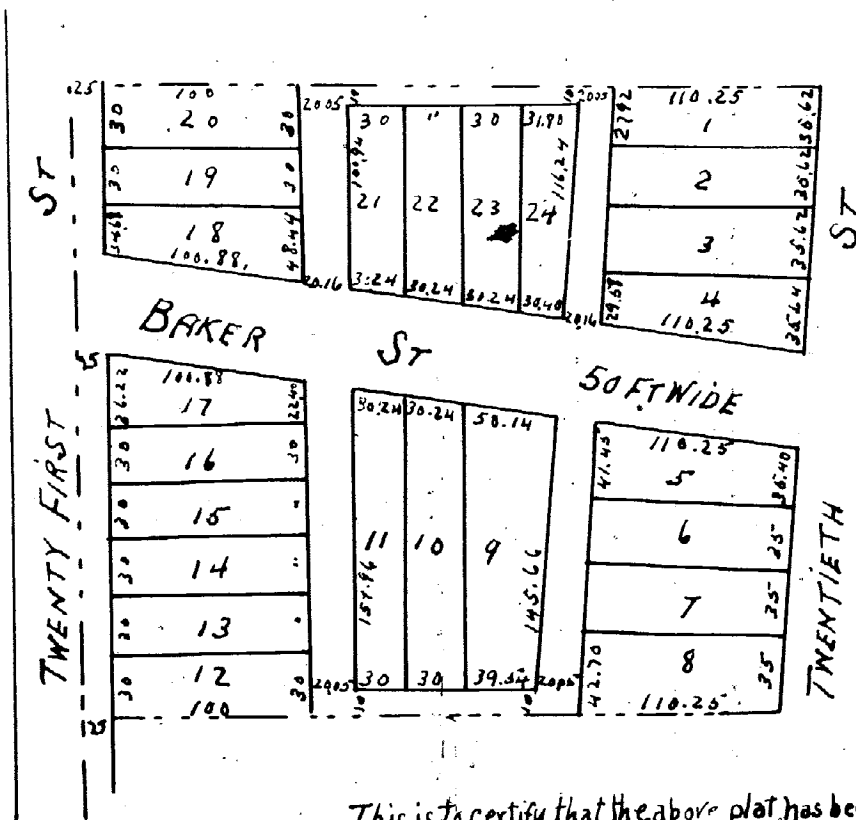

This is to certify that the above plat has been compared with the original plat of record in the office of Register of Deeds of Wayne County and found to be a true copy of the same.
 A H Willmarth
 Surveyor

Recd for Record Nov 26th 1869 at 11 1/2 O'clock A.M.
 Alongo Eaton Register
 I hereby certify the above to be correct
 John F Munro Sur
 (Stamp OK)
 Approved Nov 23. 1869
 Geo. A. Frost } Commissioner
 J N Ford }
 Know all men by these presents that we Samuel A Plummer and Addie L Plummer of the City of Detroit County of Wayne and state of Michigan have caused the foregoing and within plat or map of the subdivision of the north part of Lot No 2 of the subdivision of Private Claim number 729 to be made by John F Munro Surveyor and we do hereby adopt the same and dedicate to the use of the public the streets and alleys therein laid out reserving to ourselves however said streets and alleys whenever the same may be discontinued by law witness our hands and seals this fifteenth day of November A.D. 1869
 In presence of
 Henry Campbell }
 Alongo Eaton }


Samuel A Plummer

Addie L. Plummer

State of Michigan ss On this fifteenth day of November A.D. 1869 before me a Notary Public in and for said County personally came the above named Samuel A Plummer and Addie L. Plummer his wife known to me to be the persons described in and who executed the annexed plat and severally acknowledged the same to be their free act and deed and the said Addie L Plummer wife of said Samuel A Plummer on a private examination by me separate and apart from her said husband acknowledged that she executed the same freely and without any fear of or compulsion from any one and on the same day also appeared before me John F Munro Surveyor and acknowledged that he made the annexed plat.
 Alongo Eaton Notary Public Wayne County Michigan

10190

— BRUSH SUBDIVISION —
 — OF PART OF PARK LOT 11 —
 AND PART OF
 — BRUSH FARM —
 EAST OF AND ADJOINING

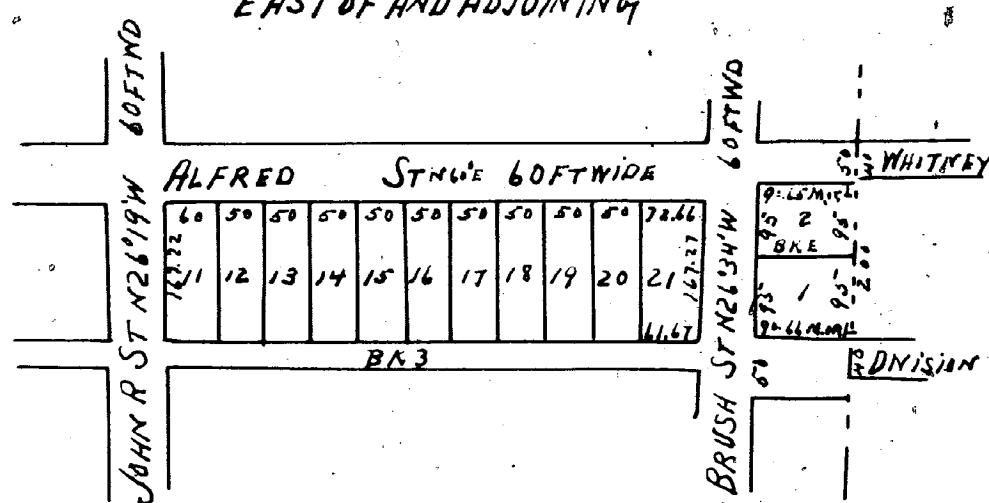

This is to certify that the above plat has been compared with the original plat of record in the office of Register of Deeds of Wayne County and found to be a true copy of the same.
 A H Willmarth
 Surveyor

State of Michigan ss I Edmund A Brush for myself or attorney in fact for Alfred Brush Commissioner of Wayne County situated by powers recorded in Book 4 of the City Registry of Detroit hereby acknowledge that I have caused the above and within plat of subdivision of part of Park Lot Eleven and part of Brush farm east of and adjoining in the City of Detroit to be made by Eugene Robinson City Surveyor of Detroit witness my hand

E. A. Brush
 Alfred Brush by E. A. Brush.

Taken & acknowledged before me this 3rd day of December A.D. 1869
 Alongo Eaton Notary Public
 Wayne Co Mich

Approved Nov 23. 1869
 Geo. A. Frost } Commissioner
 M. F. Dickinson }
 J N Ford }

I hereby certify the subdivision of part of Park Lot 11 and part of the Brush farm east of and adjoining said Park Lot to be correct

Eugene Robinson
 City Surveyor

I hereby certify that these plats are correct copies of the plats now on record in the Register of Deeds office being made under the supervision of the Auditor General by tracing the plat on record and affixing carefully compared copies of the dedications and certificates
 Dated this 25th day of June 1910 John B La Fountaine
 Clerk Aud Gen Dep.

Recd for Record Dec 7th 1869 at 8 1/2 O'clock A.M.
 Alongo Eaton Register

Know all men by these presents that we Homer W Candler & Emma his wife William R. Candler & Elmore his wife, James W Candler & Sarah his wife all of the City of Detroit County of Wayne & state of Michigan do hereby dedicate to the public the alley on the Plat hereto annexed reserving to us & our heirs & assigns the reversion thereof whenever the same be discontinued by operation of law. Witness our hands and seals at the City of Detroit County & state of Michigan this twelfth day of August A.D. 1869


Witnesses
 to F Pettib
 Horace Murrell (Stamp OK)
 Homer W Candler
 Emma Candler
 William R Candler
 Elmore S. Candler
 James W Candler
 Sarah Candler

State of Michigan ss On this twelfth day of August A.D. 1869 personally appeared before me a Notary Public in and for said County Homer W. Candler & Emma his wife William R Candler & Elmore his wife James W Candler & Sarah his wife who severally acknowledged that they executed the above Plat of the subdivision of Lots (20) twenty, (21) twenty one twenty two (22) of the subdivision of Stanton Farm & part of Lot five (5) Block Five (5) LaFontaine Farm & acknowledged the same to be their free act and deed

Charles F Pettib Notary Public
 Wayne Co Mich
 I hereby certify the above map to be correct
 Eugene Robinson
 City Surveyor

Approved Oct 18. 1869
 Geo. A. Frost } Com on Plan of City
 J. N. Ford }

— CANDLER'S SUBDIVISION. —
 OF LOTS 20, 21, 22
 OF THE SUBDIVISION OF
 — STANTON FARM. —
 AND PART OF LOT 5 BLOCK 5
 — LA FONTAINE FARM. —

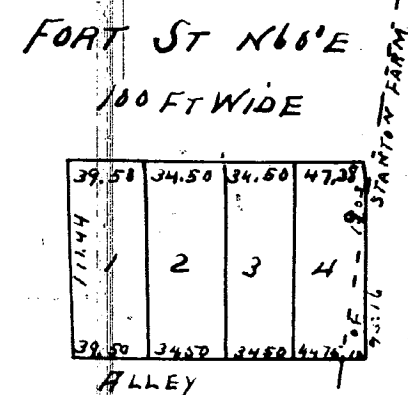

This is to certify that the above plat has been compared with the original plat of record in the office of Register of Deeds of Wayne County and found to be a true copy of the same.
 A H Willmarth

10191