10199


BESSENGER AND MOORE'S SUB.


OF PART OF

QUARTER SEC. 46 10,000 ACRE TRACT

DETROIT, WAYNE Co MICHIGAN

Scale 1 Inch = 100ft.

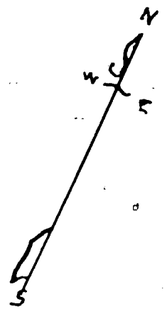

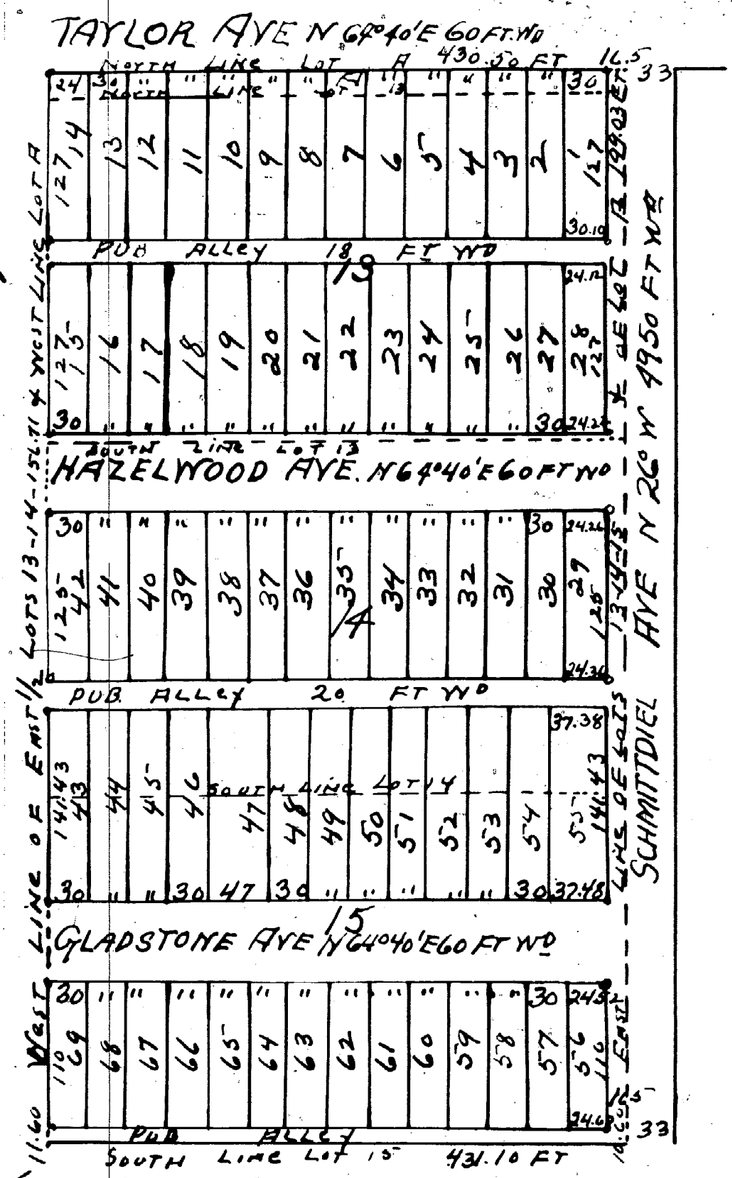

Description

The land embraced in this Plat Plat is described as follows. The E half of Lots 13-14 & 15 of a plat of Lot No. 46 in the tract commonly called ten thousand acre tract subdivided for Major A. Edwards Sept 1822. Also Lot A of Adams & Rucks Sub of the E 1/2 of Lots 11 & 12 of 1/4 sec 46 10,000 acre tract City of Detroit, Wayne Co. Mich.

State of Mich } ss
County of Wayne } On this the 20th day of Sept 1902 before me a Notary Public in and for said County personally appeared the above named Elizabeth Jeffreys General Guardian of William R. Mimnaugh a Spendthrift & Elizabeth Jeffreys Special Chancery Guardian of William R. Mimnaugh a Spendthrift known to me to be the same persons who executed the above dedication and who acknowledged the same to be their free act & deed.

Elisha A. Fraser Notary Public
Wayne Co. Mich.

I hereby certify that the above Plat is correct and that monuments consisting of Ash Stake 1 1/4 inches Square and 15 inches long have been placed in the ground at all angles in the Boundaries lines and at the intersection of all Streets Courts and alleys as shown on plat by me Detroit Sept. 19 1902

Warren S. Beaver C.E.
Engineer & Surveyor.

Approved Oct. 7. 1902.
N.W.H. Morland.
Comm of Public Works.

State of Mich } ss
Co of Wayne } On this 19th day of Sept. 1902 before me a Notary Public in & for said County personally appeared the above named Frank H. Bessinger & Artie L. Bessinger his wife Clarence A. Moore & Margaret Moore his wife known to me to be the same persons who executed the above dedication and who acknowledged the same to be their free act and deed.

Joseph C. Gate Notary Public
Wayne Co. Mich.

Examined & Approved Sept 27. 1902
John T. Wilkinson Dep. Com. Pub. Works

State of Mich } ss
Co of Wayne } Me. V.R. Kingsley Reg of Deeds and Marian A. Bland Dep. Reg. hereby certify that we have each carefully compared this copy with the Original Plat Bessenger & Moore Sub of part of Qr. Sec 46. 10,000 acre tract. Detroit Wayne Co. Mich and that it is a true correct copy thereof and of the whole of said Original Map or Plat.

V. R. Kingsley Reg. of Deeds
Marian A. Bland Dep. Reg.

I hereby certify that the streets and alleys running east and west as shown on the annexed Plat correspond with the plan of the City and that the Admit that are in town shown is in accordance with resolution by the common Council adopted July 8. 1902 directing that said streets be opened 66 ft wide.

F.A. Ferguson City Engineer

Register of Deeds office } This instrument was
Wayne County } ss received for record
this 7th day of Oct. 1902 at 9 30 o'clock
a.m. and recorded in Liber 22 of Plats
on page 88 as proper evidence was
furnished in conformance with Act. 135-
of Senate Bill No. 194 file 212 act of 1893

V. R. Kingsley Reg. of Deeds.

Know all men by these presents that we Frank H. Bessinger and Artie L. Bessinger his wife Clarence A. Moore and Margaret Moore his wife & Elizabeth Jeffreys General Guardian of William Mimnaugh a Spendthrift & Elizabeth Jeffreys Special Chancery Guardian of William Mimnaugh a spendthrift have caused the land embraced in the above plat to be surveyed laid out and platted to be known as Bessinger & Moores Sub of Part of Quarter Sec. 46-10000 acre tract Detroit Wayne Co. Michigan and that the streets and alleys shown on said plat are hereby dedicated to the use of the Public as streets and alleys. In witness whereof we have hereunto set our hands and seals. this the 19th day of Sept A.D. 1902

Frank H. Bessinger (LS)
Artie L. Bessinger (LS)
Clara L. Dustin (LS)
Clarence A. Moore (LS)
Margaret Moore (LS)
Elizabeth Jeffreys (LS)
General Guardian of William Mimnaugh a Spendthrift
Elizabeth Jeffreys (LS)
Special Chancery Guardian of Wm Mimnaugh a Spendthrift

In the presence of
Joseph C. Gate as to all except Clara L. Dustin
Witnesses
H.S. Doyle } For
Mary C. Burke } Clara L. Dustin
Miriam B. Yackel
as to Clarence A. Moore
and Margaret Moore
Sam J. Rosenberg
as to Frank and Artie L.
Bessinger & Elizabeth Jeffreys.

State of Mich } ss
Co. of Wayne } On this 19th day of Sept. before me a Notary Public in & for said County personally appeared the above named Clara L. Dustin to me known to be the same person who executed the above dedication and who acknowledged the same to be her free act & deed.

Hilliard Gayle Notary Public.
Wayne Co. Mich.

City Treasurers office
Detroit Mich Oct 3. 1902 } I hereby certify that according to the records of this office, all general city taxes and special assessment against above described property are paid to date including the Gen. City taxes for 1902

Wm B. Thompson
City Treas.