10212

DAVIS' RESUBDIVISION

OF A.T. FISCHER'S SUB. OF S E 2½ ACRES OF N.E. 5 ACRES OF S.E. 10 ACRES OF O.L. 25. LIEB FARM. DETROIT, WAYNE CO., MICH.

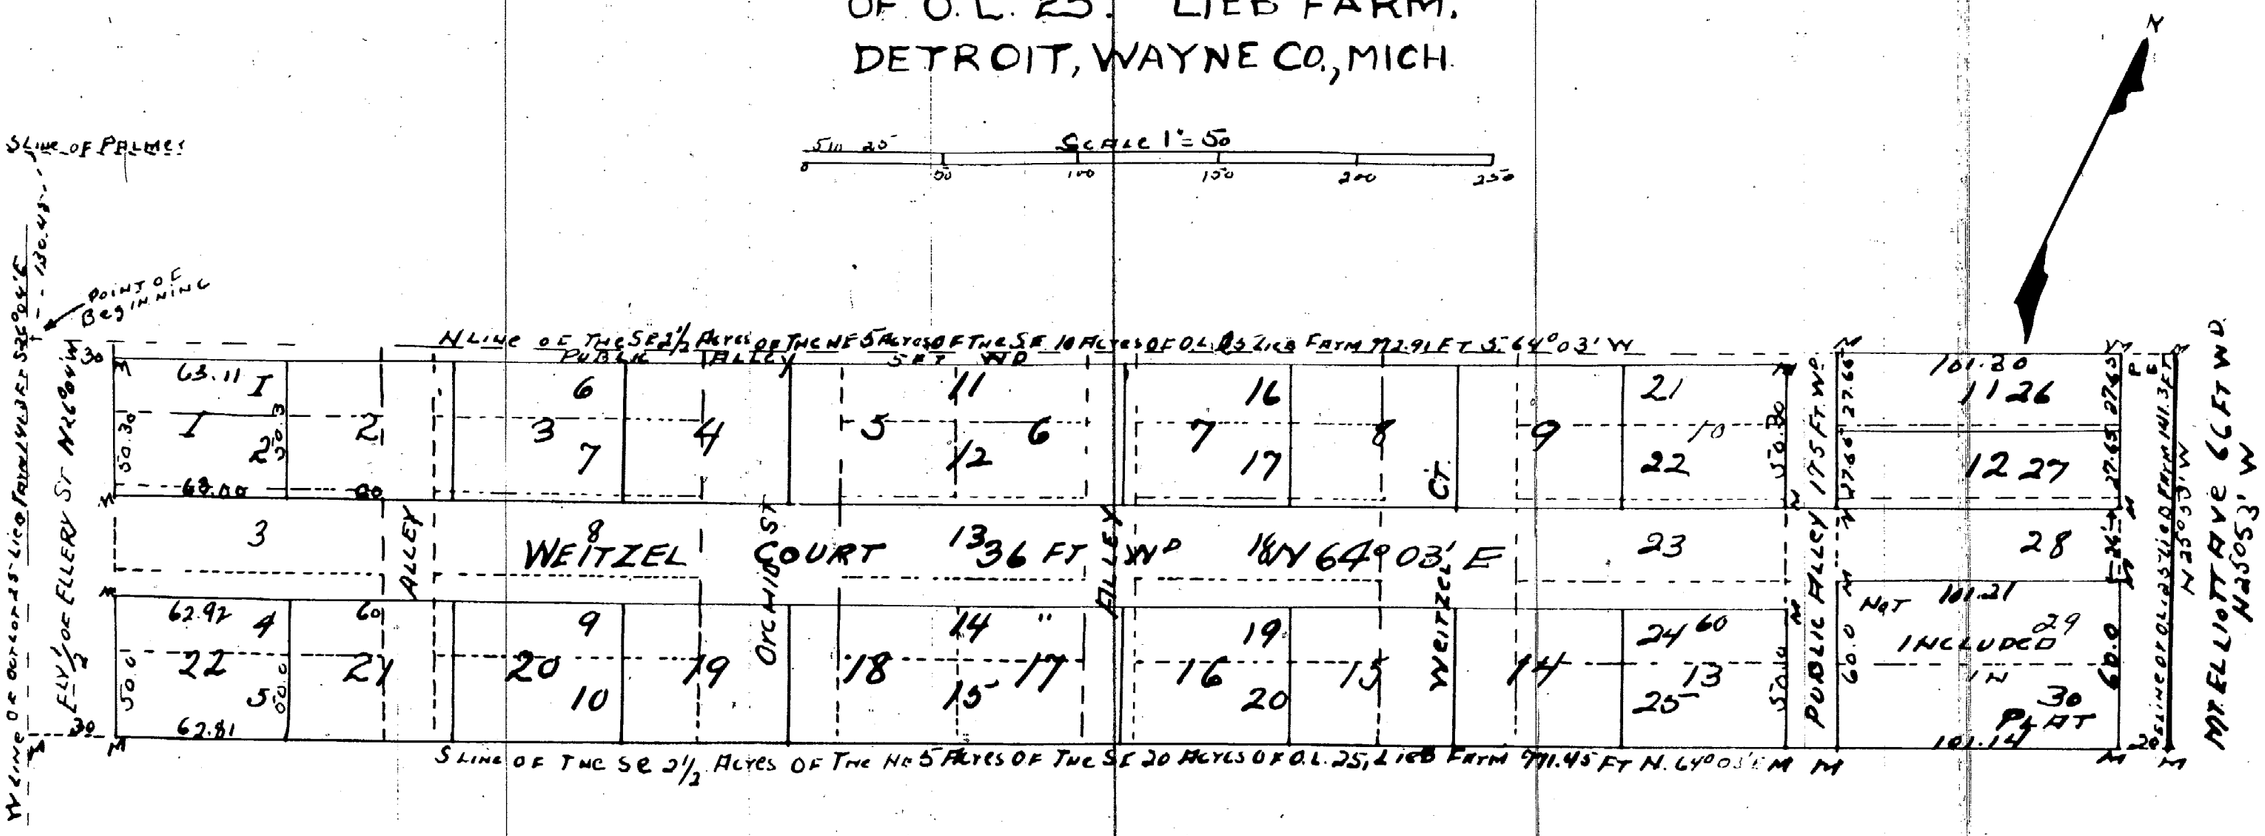

The discription of the land embraced in the plat is as follows starting at a point in the W. line of the Lieb farm (Center line of E Lieb Ave) 130.45 feet Southerly from the South line of Palmer Ave and going thence N 26° 04' E 141.3 feet along said W. line to a point, Thence N 64° - 03' E 771.45 feet to the E line of O.L. 25 Lieb Farm. Thence N 25° 53' W. 141.3 feet along said E line to a point which is 134.10 feet distant from the S. line of Palmer Ave. Thence S 64° - 03' W. 771.91 feet to place of beginning.

State of Michigan } We O.P. Gulley Register of Deeds
County of Wayne } and W. V. Parker Surveyor
hereby Certify that we have each carefully compared this copy with the Original Plat of Davis Resubdivision of A.T. Fischers sub of S E 2½ Acres of N.E. 5 acres of S.E. 10 acres of O.L. 25 Lieb Farm Detroit Wayne Co. Mich and that it is an exact copy thereof and of the whole of such map or Plat

Register of Deeds.
W. V. Parker Surveyor.

Approved May 12, 1905
Wm H. Maybury
Com of Public Works

City Treasurers office
Detroit Mich May 10. 1905
I hereby certify that according to the records of this office, all general City Taxes and special assessments against above described property are paid to date including the General City Taxes for 1904
Wm B. Thompson
Per Dann City Treas

The Streets on the annexed Plat Conform to the general plan of the City
R.H. McCormick
City Engineer

Examined & approved
May 20, 1905
John W. Wilkinson
Deputy Aud. Gen.

I hereby certify that the plat hereon delineated is a correct one and that permanent monuments consisting of White Oak stakes have been planted at points marked "m" thereon shown at all angles in the boundaries of the land platted and at all intersections of Street or Street and alleys. W. V. Parker
Surveyor.

Know all men by these presents that we Paul E. Davis of Detroit Mich and Jessie B Davis his wife have caused to be made by our request this map of Davis Resubdivision of A.T. Fischers sub of S E 2½ Acres of S E 5 Acres of S E 10 Acres of Out Lot 25 Lieb Farm Detroit Wayne Co. Mich. by W. V. Parker Surveyor and we hereby adopt the same and dedicate the Streets and alleys shown for the use of the Public reserving to ourselves, our heirs and assigns the reversion thereof Whenever the same may be discontinued by law. Witness our hand and seal this 11th day of April 1905
In presence of
J. Walter Drake
Geo. A. Drake

Paul E. Davis (LS)
Jessie B. Davis (LS)

State of Michigan } ss On this 11th day of
County of Wayne } April A.D. 1905 before me the Subscriber a Notary Public in & for said County personally appeared Paul E. Davis and Jessie B. Davis his wife known to me to be the same persons who executed the foregoing instrument and who acknowledged the same to be their free act and deed

J. Walter Drake
Notary Public Wayne Co. Mich
My Comm. Expires Jan 19. 1907

Register of Deeds office } This instrument
Wayne County } ss was received for record
this 24th day of May 1905 at 11 o'clock
A.M. and recorded in liber 23 of Plats
on page 100 as proper certificate was furnished
in Compliance with Sect 13 of Senate Bill
No 149 file 212 Act of 1893 O.B. Gulley Reg of Deeds

I hereby certify that this Plat is a correct copy of the Plat now on record in the Register of Deeds office, being made under the supervision of the undersigned by tracing the plat on vellum and affixing thereto a carefully compared copy of the dedication & certificate Dated this 31st day of Jan 1941
Ray [illegible]