

BURKE, BURDEN & SALLIOTTE'S SUB.,
of part of P.C. 114 East of River Road
VILLAGE OF RIVER ROUGE,
WAYNE CO
MICHIGAN.

MASON L BROWN & CO
CIVIL ENGINEERS & SURVEYORS
821-822-823 CHAMBER OF
COMMERCE


SCALE 100 FT TO AN INCH

I hereby certify that the above plat is correct and that measurement consisting of 1/4 inch stakes 1 1/4 inch square and 15 inches long have been placed in the ground at all angles in the boundaries and at the intersection of all streets or street & alley.

State of Michigan } We O.P. Gullay
County of Wayne } Register of Deeds
and } Mason L Brown & Co
surveyors hereby certify that we have each carefully compared this copy with the original Burke, Burden & Valliotte sub of part of P.C. 114 East of River Road, Village of River Rouge, Wayne Co. Michigan.

The property herein platted is described as beginning at a stake on the east side of River Street on the north side of the intersection of the east line of said river street with the north line of James Avenue as hereinafter described through P.C. 114 Village of River Rouge and continuing along the east line of River St. (or Detroit and Monroe) road 532.00 feet to a stake thence 448.35 feet 08'E parallel to James Avenue as to the west line of Burke Avenue as extended thence along the west line of Burke Avenue as now opened S29°51'W 522.00 feet thence N 60°08'W parallel to James Avenue 414.55 feet to the point of beginning.

Register of Deeds office } The instrument was received
Wayne County } on the 2nd day of August
1904 at 2:30 o'clock P.M. and recorded in Liber 23
of Plate on page 68 as proper Certificate was
furnished in compliance with Act of 1893
Senate Bill No 144 file 212
O.P. Gullay
Register of Deeds.

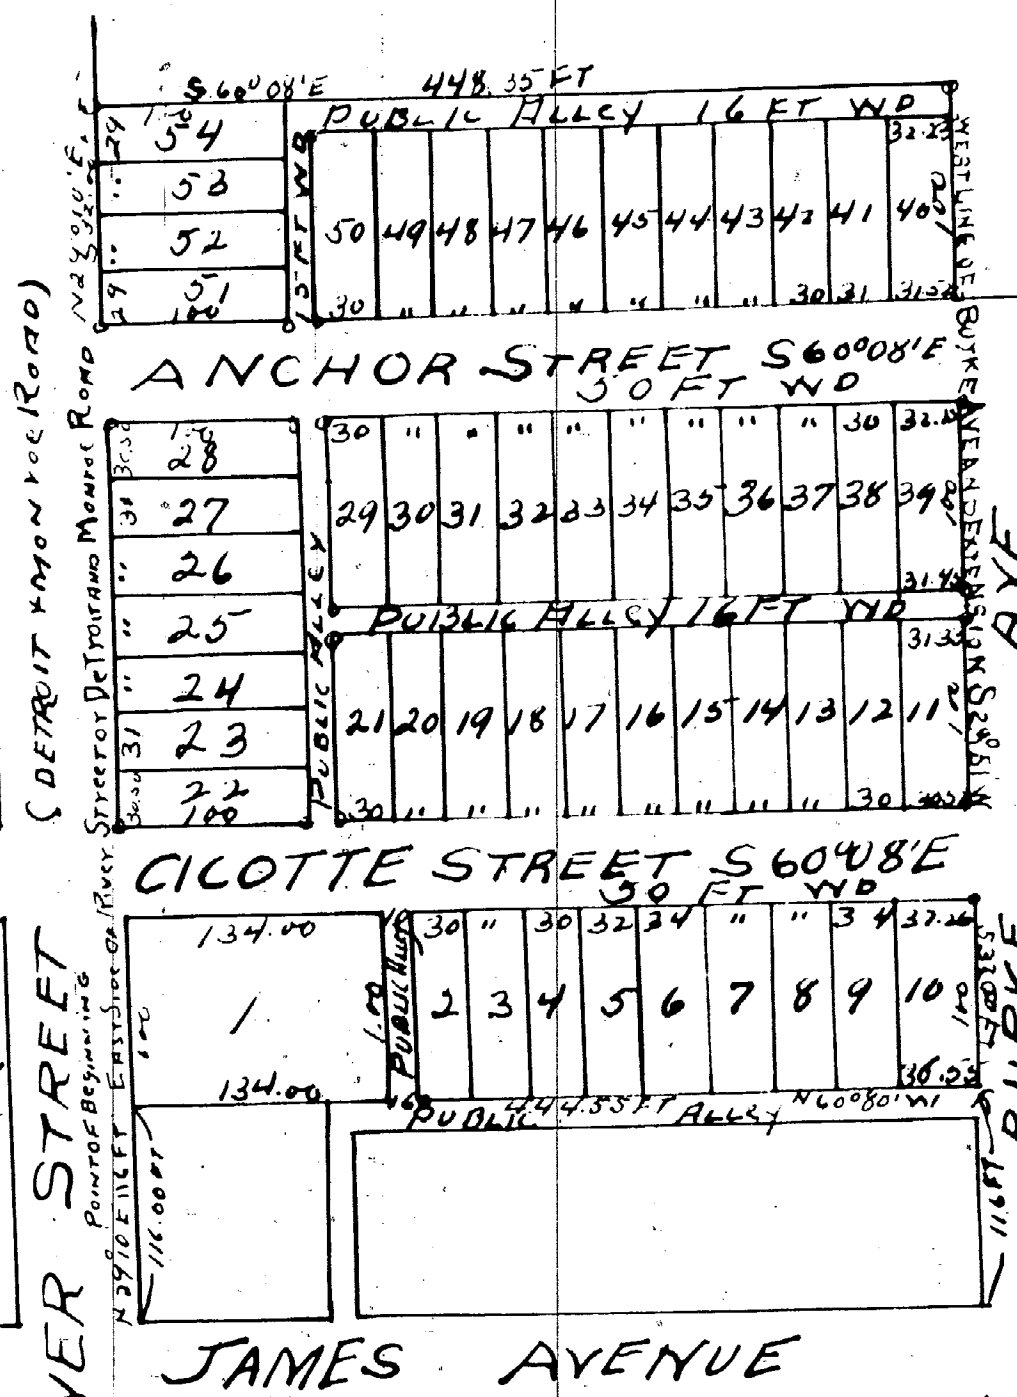

Know all men by these presents that we Francis X. Burke (unmarried), Augustus J. Burden (unmarried), Frank O. Burden, and Alice Valliotte and Mary Valliotte his wife have caused the land embraced in the above plat to be surveyed, laid out and platted to be known as Burke, Burden & Valliotte's Sub. of part of P.C. 114 East of River Road Village of River Rouge, Wayne Co. Michigan and that the street and alleys shown on said plat are hereby dedicated to the use of the public. Witness our hands and seals this 5th day of July A.D. 1904.

In presence of
Francis X. Burke (unm)
Augustus J. Burden (unm)
Frank O. Burden (unm)
Alice M. Valliotte (w)
Mary Valliotte (w)

State of Michigan } on this the
County of Wayne } 5th day of
July 1904 before me a Notary
Public in & for said County
personally appeared the above
named Francis X. Burke (unmarried),
Augustus J. Burden, Frank O. Burden
his wife Alice M. Valliotte and
Mary Valliotte his wife known
to me to be the persons who
executed the above dedication
and acknowledged the same
to be their free act and deed.

Hyoacethe C. Burke
Notary Public
Wayne Co. Mich.
my com expires Feb 11th 1905

I hereby certify that this plat is a correct copy of the plat now on record in the Register of Deeds office, being made under the supervision of the Auditor General by tracing the plat on record and of filing thereto a carefully compared copy of the dedication & Certificate of the 4th day of Feb. 1911.

Roy C. Warner
Auditor General