


LANDSBERG'S SUBDIVISION
OF PARK LOT 5
QUARTER SECTION 5
TEN THOUSAND ACRE TRACT
VILLAGE OF HIGHLAND PARK
WAYNE COUNTY, MICHIGAN

Scale, ONE INCH = 200 FEET

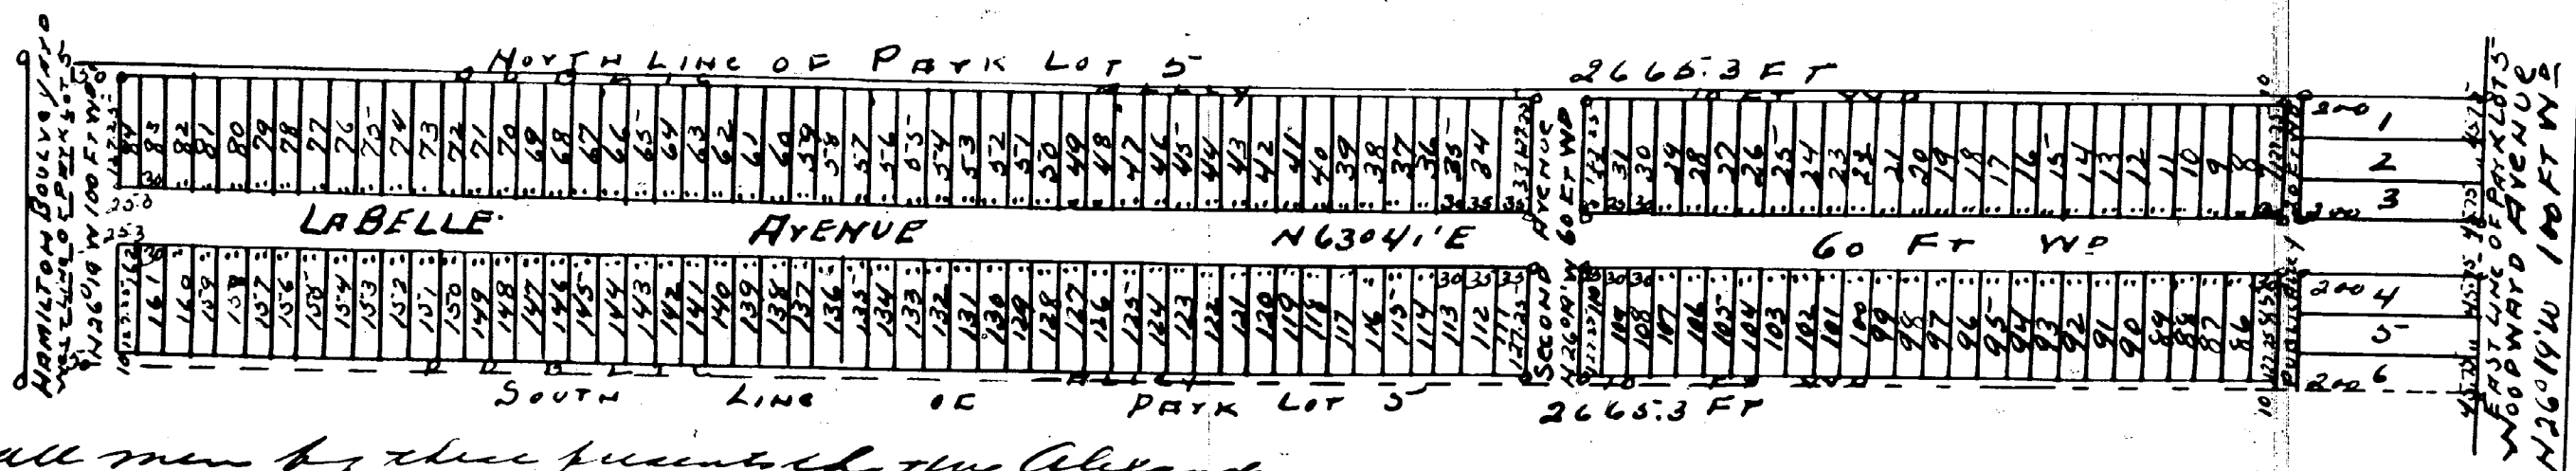

I know all men by their present names Alexander Black and Triss Black, his wife and Isabella Sandberg have caused the land hereinafter in the above Plat to be surveyed laid out and platted to be known as "Sandberg's Subdivision of Park Lot 5, Quarter Sec. five Ten thousand acre tract, Village of Highland Park Wayne Co. Mich. and that the streets & alley shown on said Plat are hereby dedicated to the use of the public. Witness our hands & seals this 8th day of May 1903.

Chas. W. F. Kirkby
F. J. Chittenden
Alex Black (LS)
Triss Black (LS)
Isabella Sandberg (LS)

Eva B. Skinner
J. W. Reid
Isabella Sandberg (LS)

State of Ohio } On this 8th day of May 1903, before
County of Lucas } me a Notary Public in & for said
County personally appeared the above named
Alexander Black and Triss Black his wife
known to me to be the person who
executed the above dedication and who
acknowledged the same to be their free
act and deed.
J. F. Chittenden
Notary Public Lucas Co.
Ohio

Examined & approved by the Common Council
of the Village of Highland Park May 18, 1903
R. M. Maltan Town Clerk

I hereby certify that the above plat is correct and that
manuscripts consisting of Auk Blake 1 1/2 inches square
and 15 inches long have been placed at all
intersections of streets or streets and alleys as
shown on plat thereon.

P. H. McCarnick

State of Michigan } ss 202 O. P. Gully, Reg. of Deeds
County of Wayne } and R. H. McCarnick Surveyor
hereby certify that we have each carefully
compared this copy with the original Plat
of Sandberg's Subdivision of Park Lot 5
Quarter Section 5 Ten thousand acre tract
Village of Highland Park Wayne Co. Mich.
and that it is an exact copy thereof
of the whole of such Original Map or Plat

O. P. Gully, Register of Deeds.
R. H. McCarnick Surveyor.

State of Michigan } ss On this 11th day of May
County of Wayne } 1903 before me a Notary Public in & for
said County, personally appeared the
above named Isabella Sandberg known
to me to be the person who executed the
above dedication and acknowledged the
same to be her free act and deed.

John W. Reid
Notary Public
Wayne Co. Mich.
Com. expires Dec. 23, 1903

Examined and approved
May 16, 1903
John F. Williamson
Deputy Auditor General

Registers of Deeds office } This instrument was received for record this 21st
Wayne Co. Mich. } day of May 1903 at 12:40 o'clock P.M. and recorded in
book 23 of } you page 17 no proper Certificate was furnished in compliance
with Act 135 of Senate Acts No. 199 Title 212 Act of 1893 O. P. Gully Register of Deeds

I hereby certify that this plat is a correct copy of the Plat now
on record in the Register of Deeds office being made under the
superintendence of the Auditor General by tracing the plat on record
and affixing thereto a carefully compared copy of the dedication and
certificate. Dated this 2nd day of Feb. 1911

Ray C. Warner
Clerk, Aud. Gen. Mkt.