10227

CAMPBELL AND GUNN'S SUB'N.

OF OUT LOTS 12 AND 13 OF THE SUB'N. OF PRIVATE CLAIM 47 DETROIT, WAYNE Co., MICHIGAN.

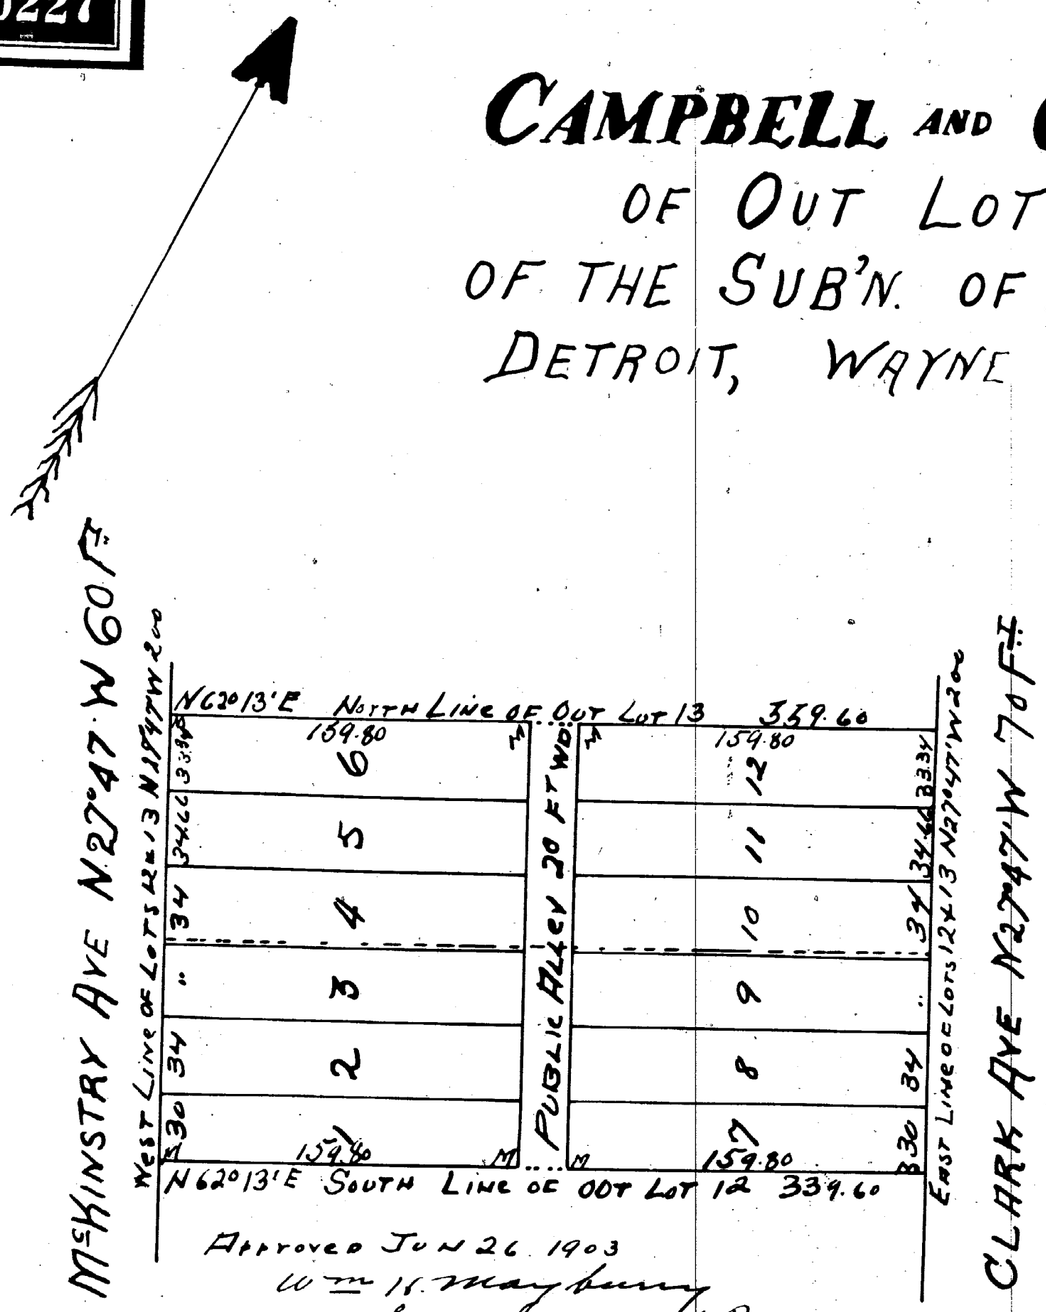

Approved Jun 26. 1903
Wm H. Maybury
Commissioner of Public Works.

We, Edwin Jerome & Co. Surveyors, hereby certify that the Plat hereon delineated is a correct one and that permanent monuments consisting of Oak Stake have been planted at all points marked thus M as shown thereon at all angles in the boundaries of the land platted and at all intersections of streets & alleys.

Edwin Jerome & Co.
Surveyors.

State of Michigan } ss
County of Wayne }

We O.P. Gully Register of Deeds and Edwin Jerome & Co. Surveyors, hereby certify that we have carefully compared the Original Plat of Campbell & Gunn's Subdivision of Out Lots 12 & 13 of the Subdivision of Private Claim 47 Detroit Wayne Co. Michigan and that it is a true & correct copy thereof and of the whole of said Original Plat

O.P. Gully Reg. of Deeds.
Edwin Jerome & Co.
June 10 1903

Examined & approved
Jas. Faulkinham
Dep. Auditor General

State of Michigan } ss
County of Wayne }

We O.P. Gully Register of Deeds and Edwin Jerome & Co. Surveyors, hereby certify that we have carefully compared this copy with the plat of Campbell & Gunn's Subdivision of Out Lots 12 & 13 of the Subdivision of P.C. 47. Detroit Wayne Co. Michigan, now of record in the Register of Deeds office for said County and that it is a true copy thereof and of the whole of said plat of record

O.P. Gully Reg. of Deeds
Edwin Jerome & Co.

Register of Deeds office } ss
Wayne County }

This instrument was received for record this 7th day of July 1903 at 2 20 Oclock P.M. and recorded in Liber 23 of Plats on page 25 as proper certificate was furnished in compliance with Sect 135 of Senate Bill 199 / file 212 Act 1893

O.P. Gully
Reg of Deeds.

Know all men by these presents that Agnes A. Campbell, William Gunn and Christina Gunn, his wife and Ray V. Campbell a minor by Agnes A. Campbell Guardian do hereby dedicate to the public the perpetual use of the streets and alleys as shown on the annexed plat of Campbell & Gunn's Subdivision of Out Lots 12 & 13 of the Subdivision of P.C. 47 Detroit Wayne County Michigan. Witness their hands & seals this 6th & 11th days of June A.D. 1903 respectively

In presence of
Howard V. Ream
Agnes A. Campbell (L.S.)
Ray V. Campbell By
Agnes A. Campbell (L.S.)
Guardian

In presence of
Peter Macdonald
James Hunt
William Gunn (L.S.)
Christina I. Gunn (L.S.)

State of Michigan } ss
County of Wayne }

On this 6th day of June A.D. 1903 before me the subscriber a Notary Public in & for said County personally appeared the above named Agnes A. Campbell individually and as Guardian for Ray V. Campbell a Minor, to me known to be the persons described in & who executed the above instrument and acknowledged the same to be their free act and deed.

Howard V. Ream Notary Public
Wayne Co. Mich.

(NOTARIAL SEAL)

The street on the annexed Plat conforms to the general plan of the city.

O.S. Ferguson
City Engineer

Province of Ontario } ss
City of Chatham }

On this 11th day of June A.D. 1903 in & for said City personally appeared William Gunn and Christina Gunn his wife to me known to be the persons described who executed the above instrument and acknowledged the same to be their free act and deed.

James Hunt A Notary Public in & for the Province of Ontario

(NOTARIAL SEAL)

City Treasurers office
Detroit Mich June 23. 03

I hereby certify that according to the records of this office all General City taxes and Special assessments against above described property are paid to date including the General City tax for 1902

Wm B. Hampton
City Treas.
Per Moran.

I hereby certify that this Plat is a correct copy of the Plat now on record in the Register of Deeds office, being made under the supervision of the Auditor General by having the Plat on record and affixing thereto a carefully compared copy of the Dedication & Certificate

Dated this 30th day of Jan 1911

Ray C. Warner
Clerk, Auditor Gen. Dept.