


Approved JUN 1. 1903

D. W. H. Moreland
Commissioner of Public Works

TEFFT'S SUB^N

OF PART OF
THE EAST 1/2 OF PRIVATE CLAIM 573
ST PAUL AVE ^{AND} WATERLOO ST.
DETROIT. WAYNE CO, MICHIGAN.

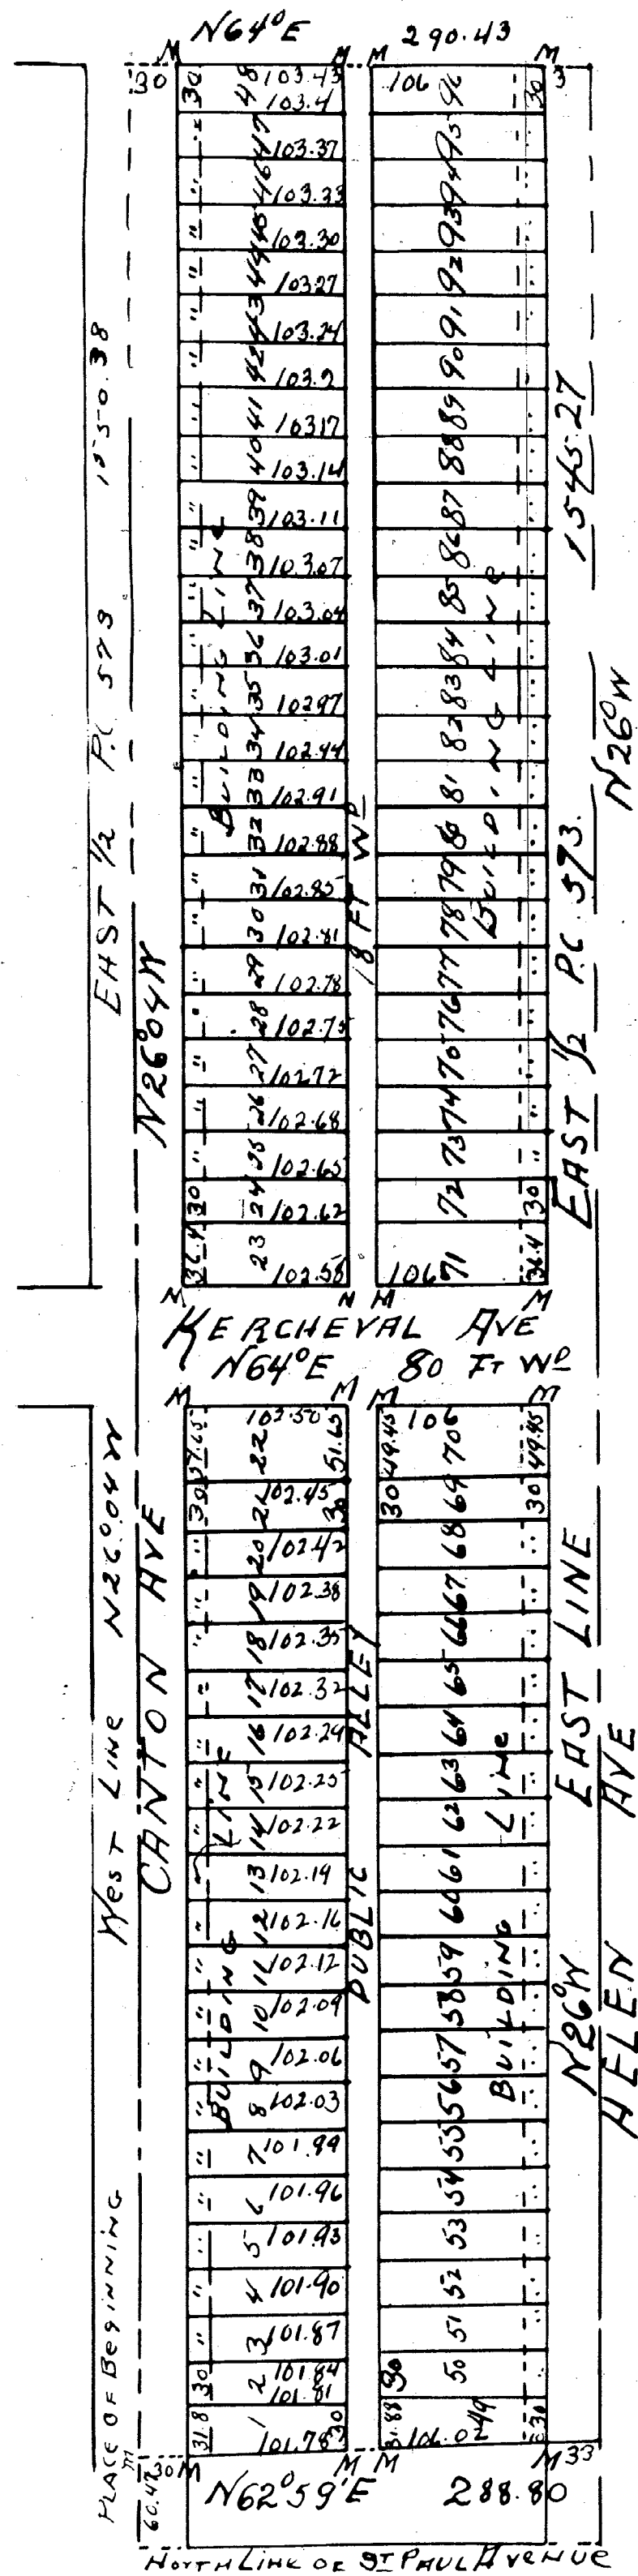

Know all men by these presents that Ella Tefft, Barbara and William F. Barbara of Detroit Wayne Co. Michigan Trustees of the Estate of William H. Tefft, deceased, hereby dedicate to the public the perpetual use of the street and alley as represented on the annexed plat of Tefft's Subⁿ of part of the east half of private claim 573 lying between St Paul Avenue and Waterloo St. Detroit Wayne Co. Mich. being all that part of said private claim 573 described as follows, to wit: Beginning at a point in the center of Canton Ave distant 60.47 feet Northwesterly along said center line from the North West line of St Paul Ave. Thence North 26° 04' West along the Center line of said Canton Ave 1550.38 feet Thence N 64° E 290.43 feet Thence South 26° East 1545.27 feet Thence South 62° 54' West 288.80 ft to the place of beginning. Witness their hand & seal the 11th day of May A.D. 1903

Ella Tefft Barbara (as)
William F. Barbara (as)
Trustees of the Estate of
William H. Tefft (deceased)

State of Michigan } ss On the 11th day of May A.D. 1903 before
County of Wayne } me the undersigned a Notary Public, in
and for said County, personally appeared the
above named Ella Tefft, Barbara and William
F. Barbara Trustees of the Estate of William H. Tefft
Deceased to me known to be the persons who
executed the above instrument and acknowledged
the same to be their free act & deed

William D. Hunt (Notary Public)
Notary Public Wayne Co. Mich.
of the City of Ferguson
by Ferguson
Examined & Approved
June 6th 1903
John F. Wilkinson
Deputy Auditor General

We Edwin Jerome and Co. Surveyors hereby certify that the Plat herein delineated is correct and that permanent monuments consisting of Oak stakes have been planted at points marked thereon as shown and at all angles in the boundaries of the land placed and at all intersections of street or street and alley. Edwin Jerome & Co.

State of Michigan } ss We Edwin W. Foster, Surveyor of
County of Wayne } and Edwin Jerome & Co. Surveyors hereby
certify that we have each carefully examined the
copy with the Original Plat of "Tefft's Subⁿ of part of the
East half of Private claim 573 lying between St Paul
Ave and Waterloo St. Detroit Wayne Co. Mich. and
that it is an exact copy thereof and of the whole of
said Original Plat.

Edwin Jerome & Co. Surveyors
City Treasurer's Office
Detroit Mich June 13/03.

I hereby certify that according to the records of the Office
all general City Taxes and Special Assessments Against Estate
discharged property are paid, & date including the General
City taxes for 1902 with B. Thompson City Treas.

I hereby certify that this Plat is a correct copy of the
plat now on record in the Register of Deeds of the
made under the supervision of the Auditor General & a
tracing the Plat and a map and a full and complete
fully compared copy of the Plat of June 1901.

Register of Deeds of Wayne County } ss This instrument was received for
recording on the 18th day of June 1903 at
4 o'clock A.M. and recorded in Book 23 of Plats on
page 19 as per Certificate Nos furnished in
compliance with Act 135 of Senate Bills 1901 file 212
dated 1893. Edwin W. Foster Register of Deeds.