


of part of Private Claim 118

WAYNE CO. MICHIGAN

CTVOLT M1211

CTVOLT M1211

Scale = 100 FT per inch

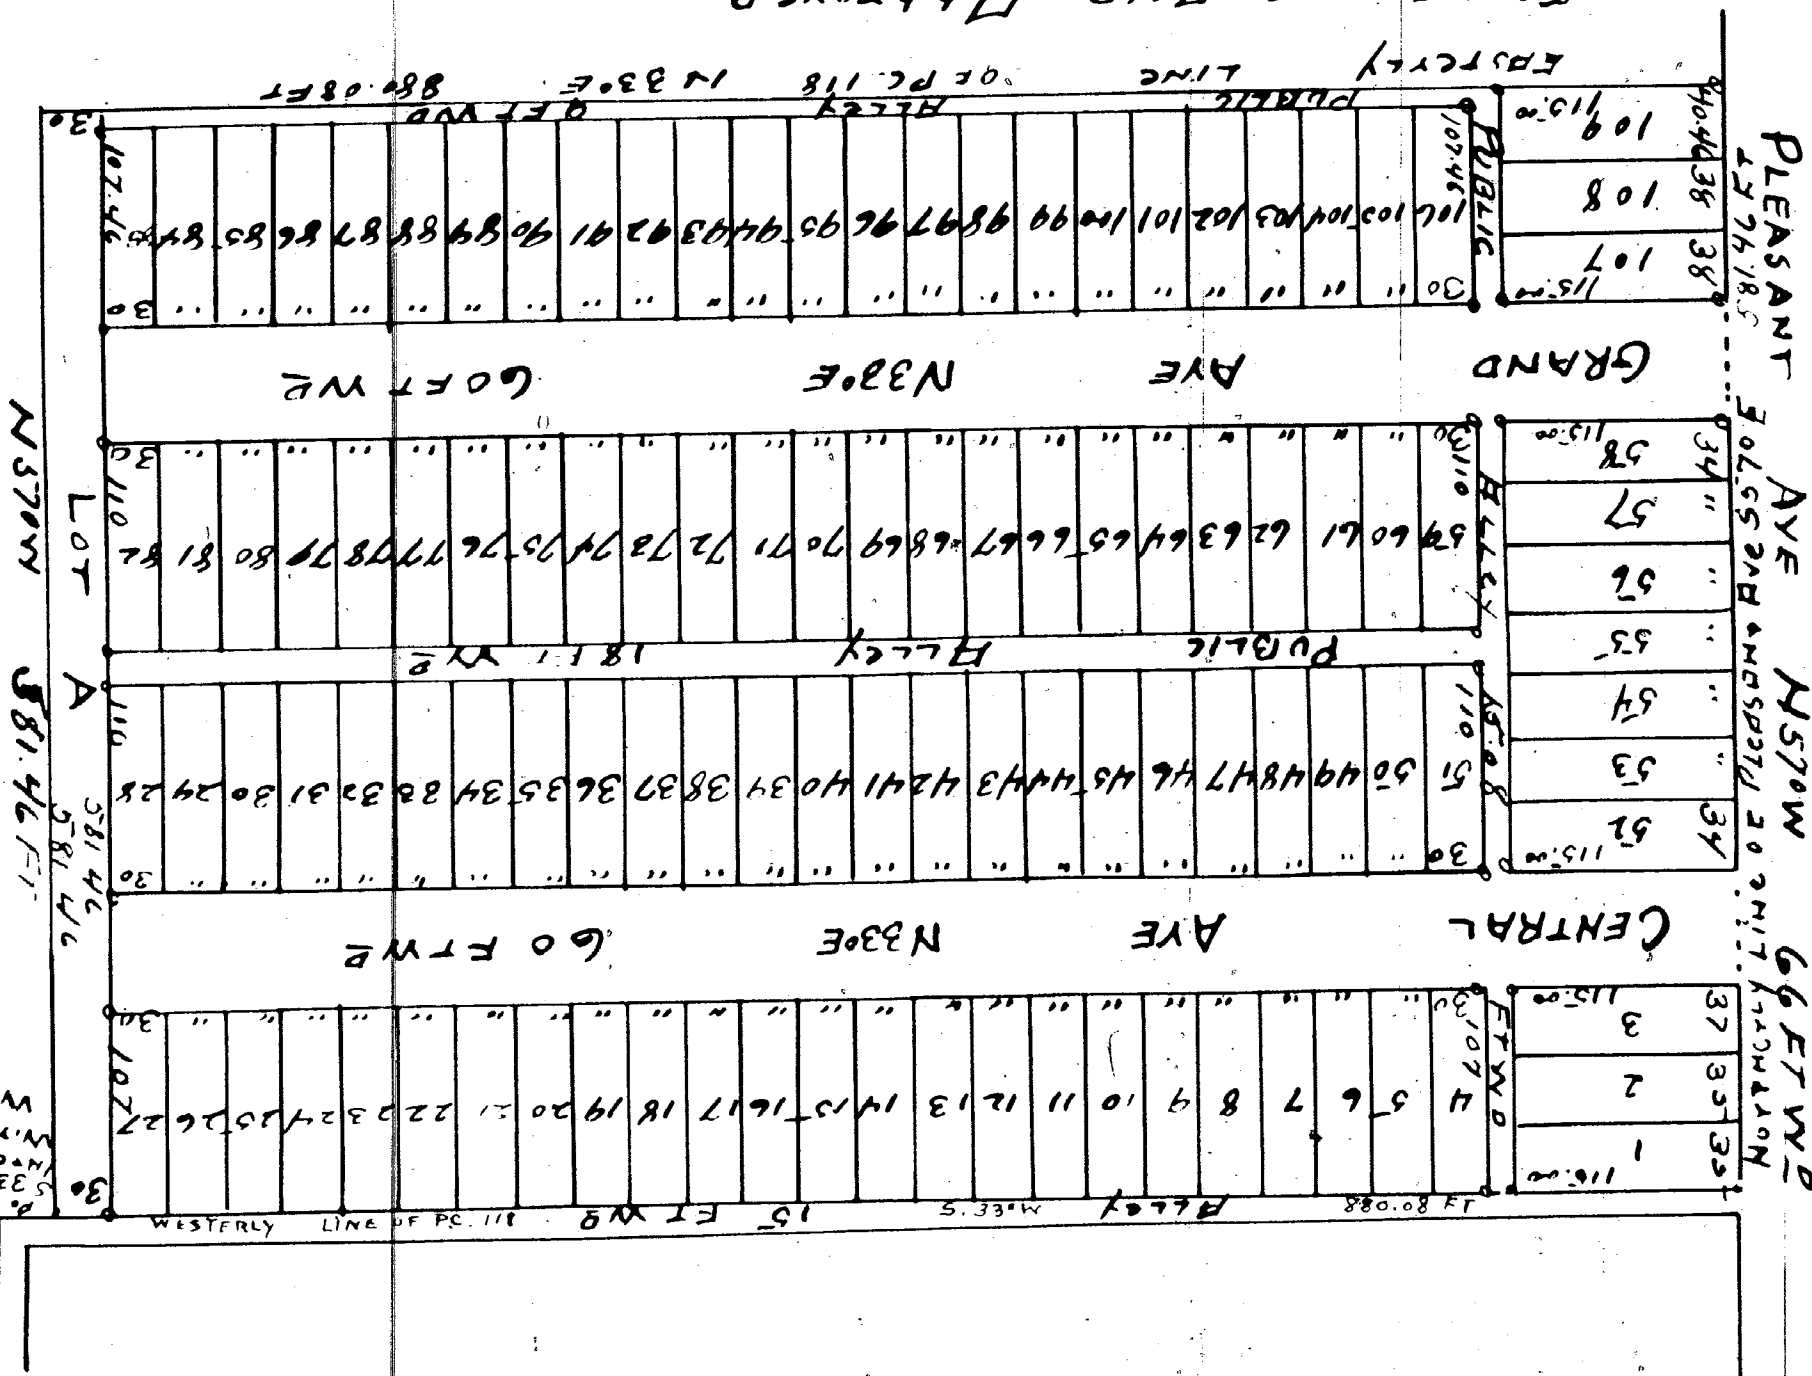

I hereby certify that the Plat is a correct copy of the Plat now on record in the Registry of Deeds office, being made under the supervision of the Auditor General by tracing the plat on record and affixing thereto a carefully compared copy of the dedication & Certificate.

Dated this 8th day of Feb. 1907

Ray C. Warner
Clerk, said Gen. &

EXAMINED AND APPROVED
MARCH 26 ~ 1904
JOHN F. WILKINSON
Deputy Auditor General

[illegible]

West March 12 1904
Mason & Green Co
Denver Co

There are men by the fence that are Clark
W. Brown and Abner J. Brown who kept and
Mason 14 milk and mason 6. Well for milk
you cannot the farm implement on the above
I got to be buying at last and went places to the
Mason as the most thriving town of party 25 118
Wagon Co much and that the state was ally
known an area that all history connect to the
one of the power. When an habit and that the
14th day of March 1904 at 1400 Clark W. Brown (L.S)
Abner J. Brown (L.S)
Mason 4 Brown (L.S)
Mason 4 White (L.S)
Mason 6 White (L.S)
75

(15) Charles H. Brown
(15) William T. Brown
(15) Thomas H. White
(15) Thomas E. White

West of Michigan }
 County of Washtenaw }
 On the 14th day of
 August 1894 before me
 a Notary Public in and for said County
 personally appeared the above named
 Charles W. Brown and Adeline Brown
 his wife and Thomas W. Wells and
 William C. Wells (by wife known
 to me to be the same persons
 who executed the above Declaration
 and who are personally known to me
 to be the true and lawful
 John W. Wells Notary Public
 My Comm. Expires March 8 1905
 What of me }
 In O P Public Notary
 County of Washtenaw }
 State of Michigan }
 and that I am a Notary Public
 and of the whole of said Declaration
 may be of full force and effect
 My Comm. Expires March 8 1905
 Thomas W. Wells Notary Public

[illegible]