
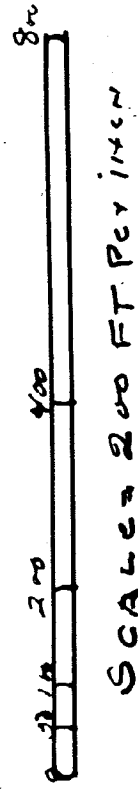


OF PART OF LOT NO. 5, OF THE PLAT OF SUBDIVISION OF 1/4 SECTIONS
50, 51 AND 52-100 00 A.T AND F.R.L. SEC. 3. T.2. S. R. 11 E

GREENFIELD WAYNE CO MICH

MARGENT BROWN & CO.
 CIVIL ENGINEERS SURVEYORS
 821-23 CHAMBER COMMERCE
 DETROIT MICH

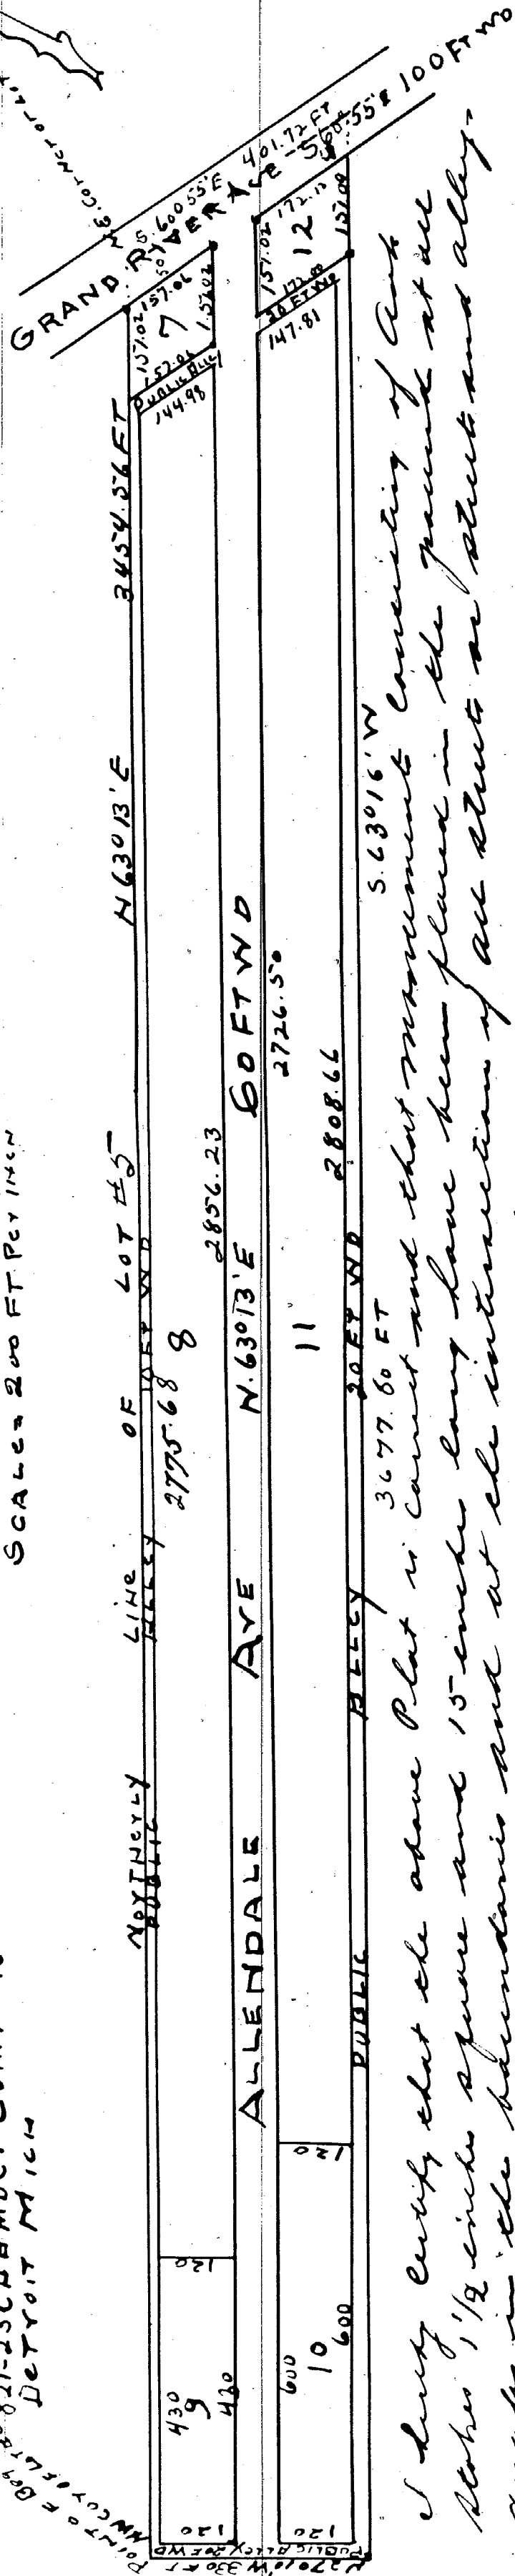

I hereby certify that the above Plot is correct and that improvements consisting of Rock Slopes, 1 1/2 inch square and 15 inch long have been placed in the ground at all angles in the boundaries and at the intersections of all streets or streets and alleys and squares on plot by O. Detroit July 20th 1903

71 Mason & Co. Boston Mass.

Consignees & Carriers in.

Engerman & Curvey as
State of Michigan } On the 26th day of February 1903 before
} one a notary public and personally
County of Wayne } Joseph Freeman, Magistrate
appeared the above named Jennie Scheldt John Freeman and
his wife Mary Martindale Jennie Scheldt to me to be the
4 Lawrence Freeman his wife known to me to be the same as the
Name Freeman who claimed the above address and that
nots. Acknowledged at the same to be the same as the
Frederick C. Martindale notary
Wayne Co. Mich.

Examined & Approved

MARCH 2, 1903
JOHN E. WILKINSON
DEPT. AG. GEN.

State of Michigan } We of Gulley & Co
County of Wayne } and Messrs & Brown & Co
hereby certify that we have each
separately examined this copy with the
originally examined this copy with the
original plat of Messrs & Brown & Co
of lot no. 15 of the plat of subdivision of 1/4 section
20, 21 and 22, and the Sec. 37 & 38 11 &
12, 21 and 22, and we certify that it is an
exact copy thereof and of the whole of said
original plat may be obtained by Gulley & Co

Opp. Gulley. Reg of blood.

Marshall & Brown & Co. Machinery and

I hereby certify that this Plat is a correct copy of the Plat now on record in the Register of Deeds office, being made under the supervision of the Auditor General by tracing the plat on record and affixing thereto a carefully compared copy of the Authentication and Certificate dated this 7th day of Feb. 1911.

Noted this 7th day of Feb. 1911

Prof. C. Warner

Clark, and Son Mfgs.