10236

PLAT of

BONSWOR & SCOTT'S Subdivision of

Blocks 2 & 3 of the CRANE FARM in the City of Detroit, Wayne County, Michigan.

T. 2 S. R. 12 E.

J. F. Munro Sur

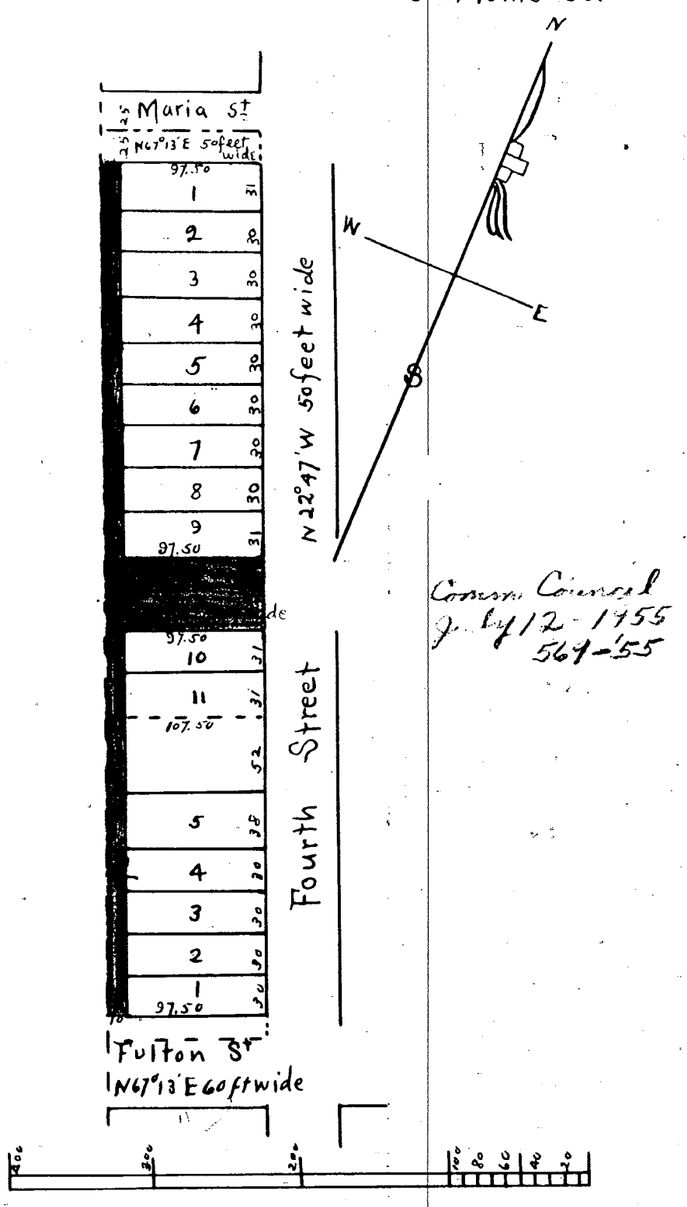

I John F. Munro do hereby certify the abov Plat to be conect, by actual survey
Detroit October 7th 1874
John F. Munro Sur

State of Michigan }
County of Wayne } S.S.

On this 8th day of October in the year Eighteen hundred and Seventy Four before me the Subscribe a Notary Public in and for said County personally appeared John F. Munro to me known to be the same person described in and who executed the above certificate and acknowledged the same to be his free act and deed

Wm C. Green
Notary Public
Wayne County Mich

Approved October 13 1874

Harvey King
Aby Chapoton
Nicol Mitchell
} Board of Public Works

Know all men by these Presents that we Frederick Bonsworth and Andrew Scott of the City of Detroit Wayne County Michigan do hereby dedicate to the Public the perpetual use of our respective Interest in the Streets and alleys as represented on the foregoing Plat Reserving to ourselves our heirs and assigns the Reversion thereof whenever the same may be discontinued by Law Witness our hands and Seals this 9th day of October in the year Eighteen hundred and Seventy four

Frederick Bonsworth [L.S.]

Andrew Scott [L.S.]

State of Michigan }
County of Wayne } S.S.

On this 9th day of October in the year Eighteen hundred and Seventy four Before the Subscriber a Notary Public in and for said County personally appeared Frederick Bonsworth and Andrew Scott to me known to be the same persons described in and who executed the above Instrument, who severally acknowledged the same to be their free act and deed.

John Campbell
Notary Public
Wayne Co Mich

We John W McMillan Register of Deeds for the County of Wayne Michigan and John F. Munro Surveyor do hereby certify that we have carefully compared the Plat of Bonsworth and Scotts Subdivision of Blocks 2 and 3 of the Crane Farm in the City of Detroit Wayne County Michigan with the original Plat of said Subdivision and do also certify that it is an exact duplicate Copy there of and of the whole of such Plat

J. W. McMillan Register
By Gurden L. Wright Dep

John F. Munro Surveyor

I hereby certify that this Plat is a correct copy of the Plat now on Record in the Register of Deeds Office, being made under the supervision of the Auditor General by tracing the Plat on Record and affixing thereto a carefully compared copy of the Dedication and Certificates

Dated the 9th day of March 1911
Alton B Hurd
Clerk Aud Gen dept

Recieved for Record Oct 17, 1874
J. W. McMillan Register
By G L Wright dept

ClibPDF - www.fastio.com

Wayne Co

By Councilman Wierzbicki:

RESOLVED, That all that part of Brainard Street, 60 feet wide, east of the John C Lodge East Service Drive, as platted in the Subdivision of Lots 2, 3 and 4 of the Subdivision of the rear of the Forsyth Farm, as recorded in Liber 1, Page 219 of Plats, Wayne County Records, lying north of and adjoining the northerly line of Lots 31 to 35, both inclusive, south of and adjoining the southerly line of Lots 22 to 26, both inclusive, all of the above mentioned subdivision, and also

All that part of Brainard Street, 60 feet wide, west of Fourth Avenue, 50 feet wide, lying north of and adjoining the northerly line of Lot 1, north of and adjoining the northerly line of the 12.50 foot vacated alley adjoining Lot 1, all of Block 83 of the Plat of Subdivision of part of the Jones Farm, north of Grand River Avenue, as recorded in Liber 6, Page 7 of Plats, Wayne County Records, and lying south of and adjoining the southerly line of Lot 1, south of and adjoining the southerly line of the 10.00 foot vacated alley adjoining Lot 1, all of Block 2 of the Plat of Bonsswor and Scotts Subdivision of Blocks 2 and 3 of the Crane Farm, as recorded in Liber 3, Page 89 of Plats, Wayne County Records.

Be and the same is hereby vacated as a public street to become a part and parcel of the adjoining property subject to the following provisions:

1. PROVIDED, That an easement or right-of-way is hereby reserved for the Department of Water Supply and the Michigan Consolidated Gas Company over the entire width of Brainard Street for the purpose of maintaining, repairing, removing, or replacing the existing water and gas mains located in said Brainard Street.

2. PROVIDED, No building or structure of any nature whatsoever shall be constructed over said easement unless prior approval is obtained from the Department of Water Supply and the Michigan Consolidated Gas Company; and further

RESOLVED, That the City Controller is hereby authorized and directed to issue a Quit Claim Deed to the Board of Education to the north half of the above mentioned vacated Brainard Street and the Corporation Counsel be directed to prepare said deed.

Adopted as follows:
Yeas—Councilmen Brickley, Connor, Patrick, Ravitz, Rogell, Van Antwerp, Wierzbicki and President Carey—8.
Nays—None.

10583 & 24533

10506

4 & 10236

STATE OF MICHIGAN)
CITY OF DETROIT)ss. SHORT FORM--TRUE COPY CERTIFICATE

I, THOMAS D. LEADBETTER, CITY CLERK of the City of Detroit, do hereby Certify that the annexed paper is a True Copy of a Resolution adopted by the Common Council on 4-30-63

and approved by the Mayor on 5-7-63

as appears from the Journal of said Common Council, on file in my office.

IN WITNESS WHEREOF, I have hereunto set my hand and affixed the Corporate Seal of said City, at Detroit, on MAY 7-1963
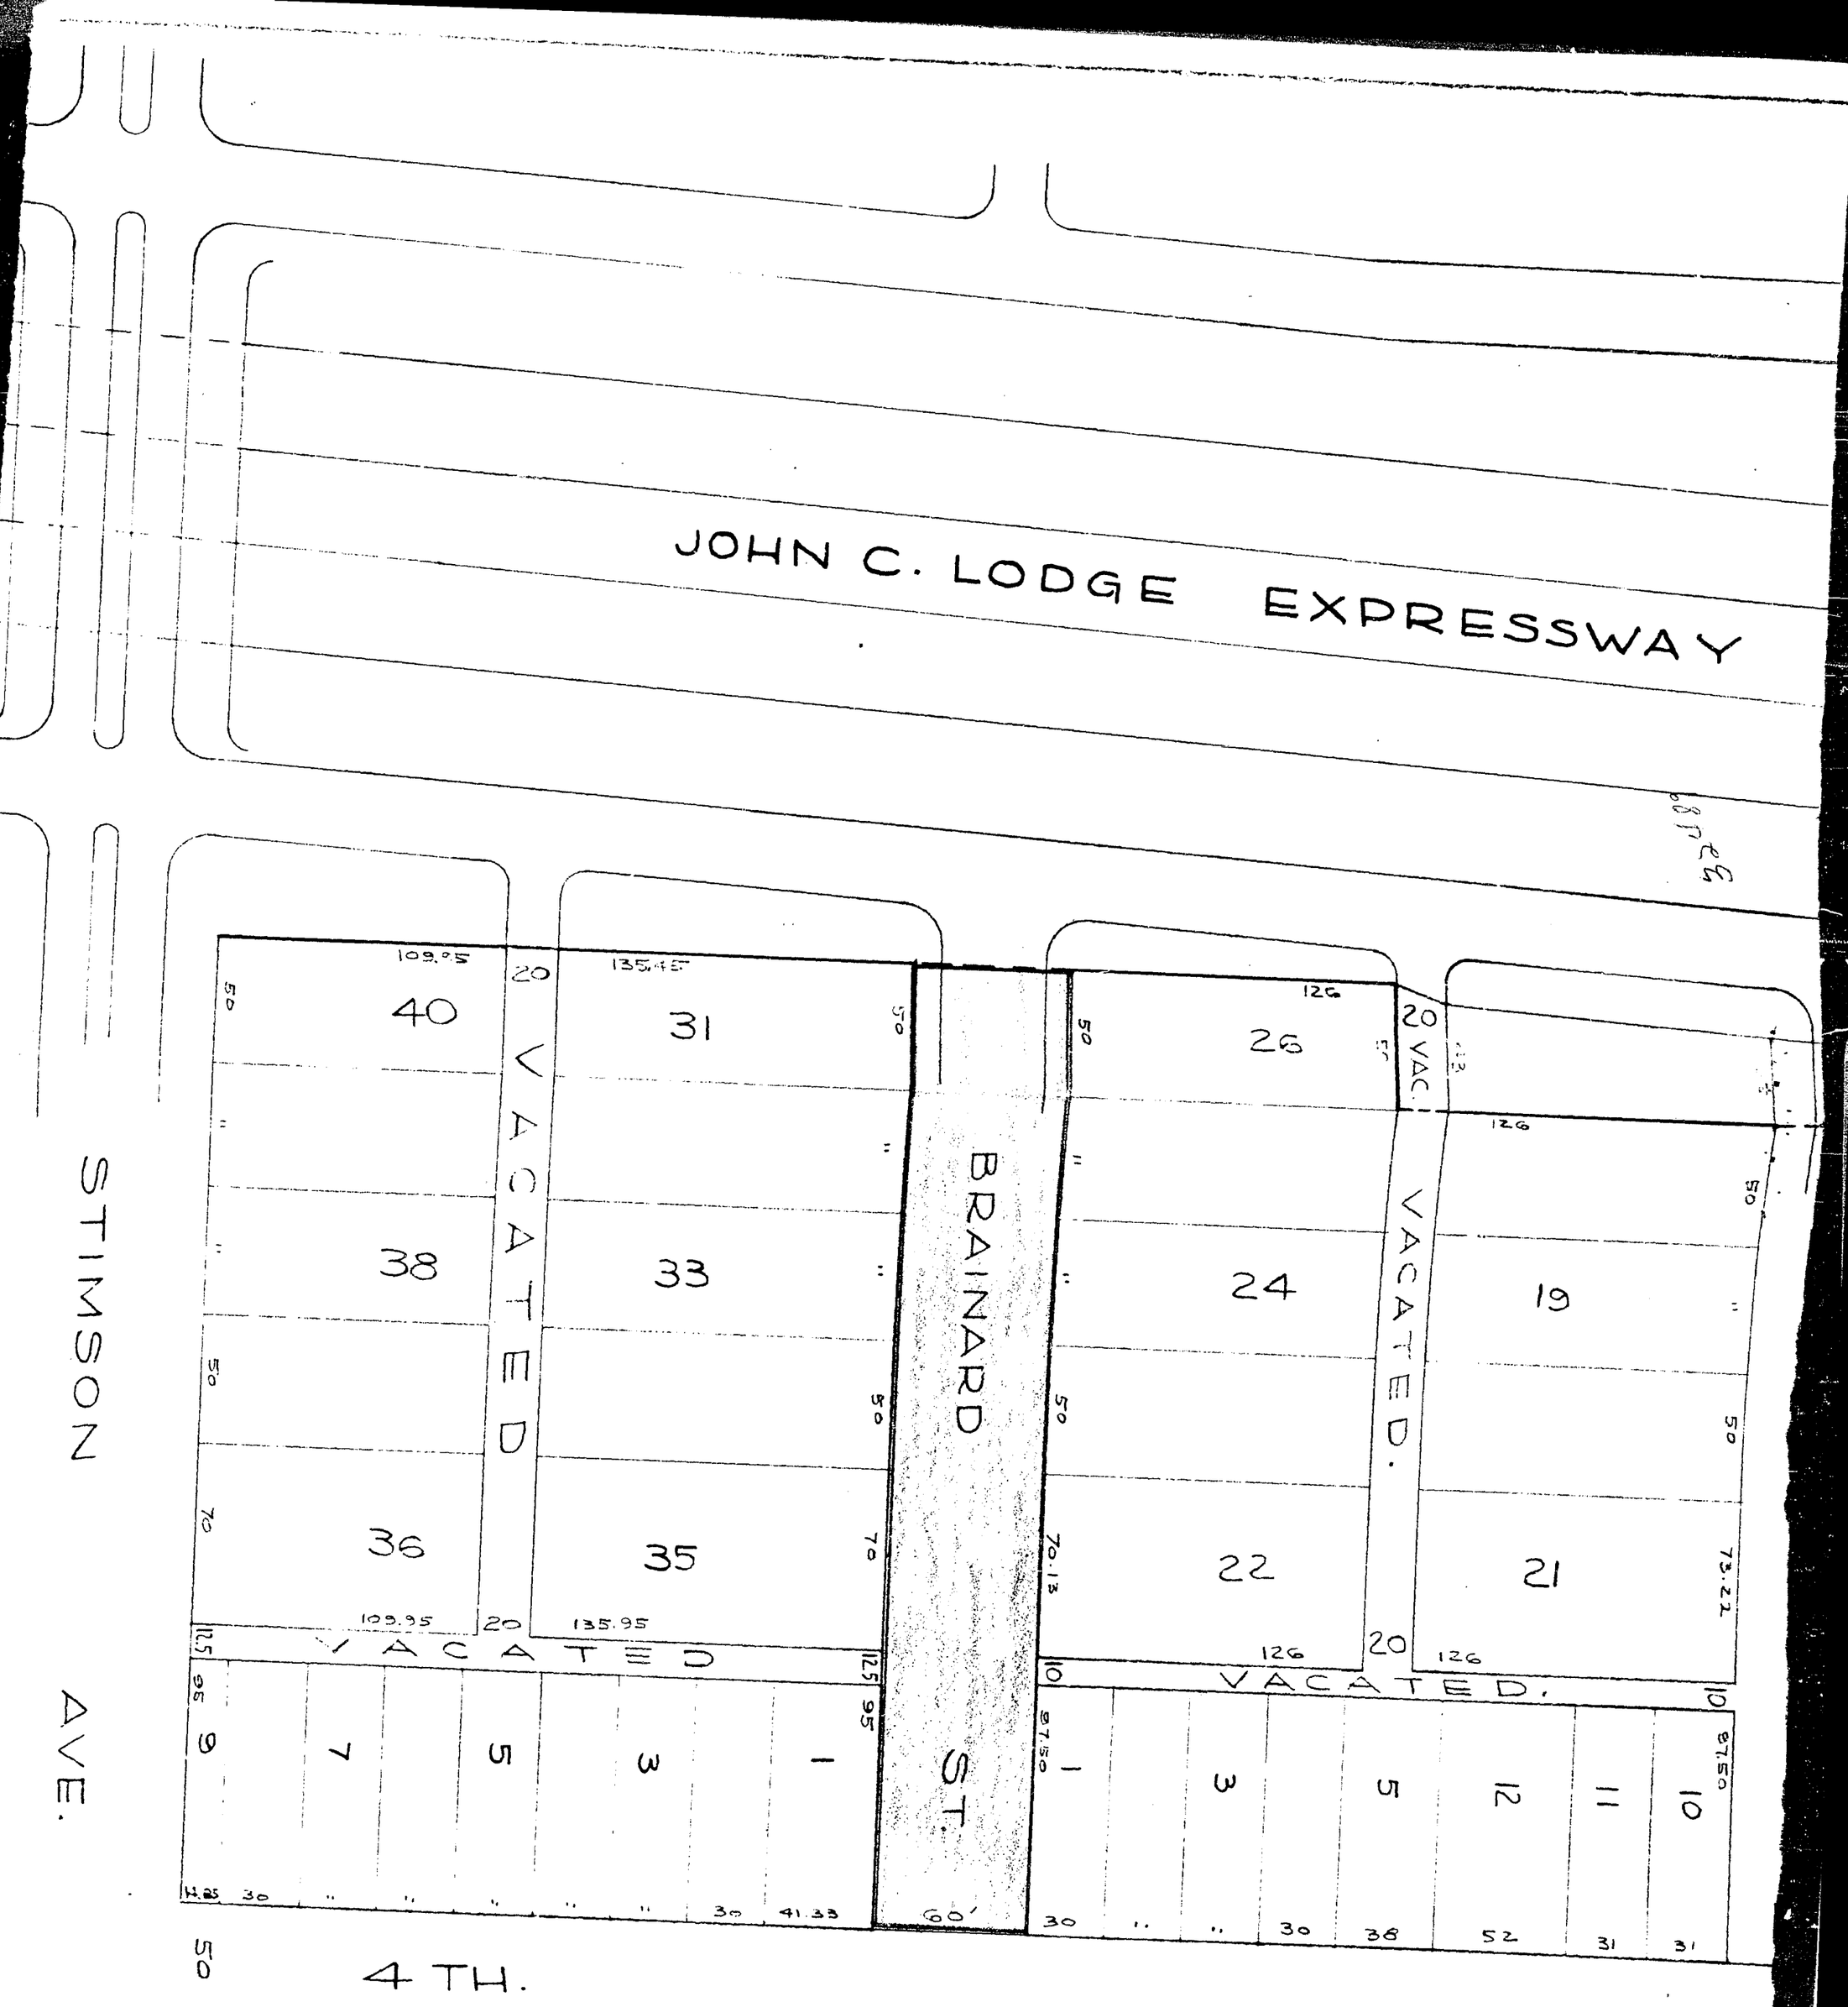
Thomas D. Leadbetter
City Clerk