

1891

— ADRIE CAMPBELL THOMPSON'S —


RECEIVED AND FILED
IN ADDITION GENERAL'S OFFICE
JAN 15 1892
DEPT. OF THE INTERIOR

1024

— SUB OF O.L. 41 —
Of the State of D.C. 609

known as THE
JOSEPH CAMPBELL FIRM

— DETROIT, WAYNE CO MICH —

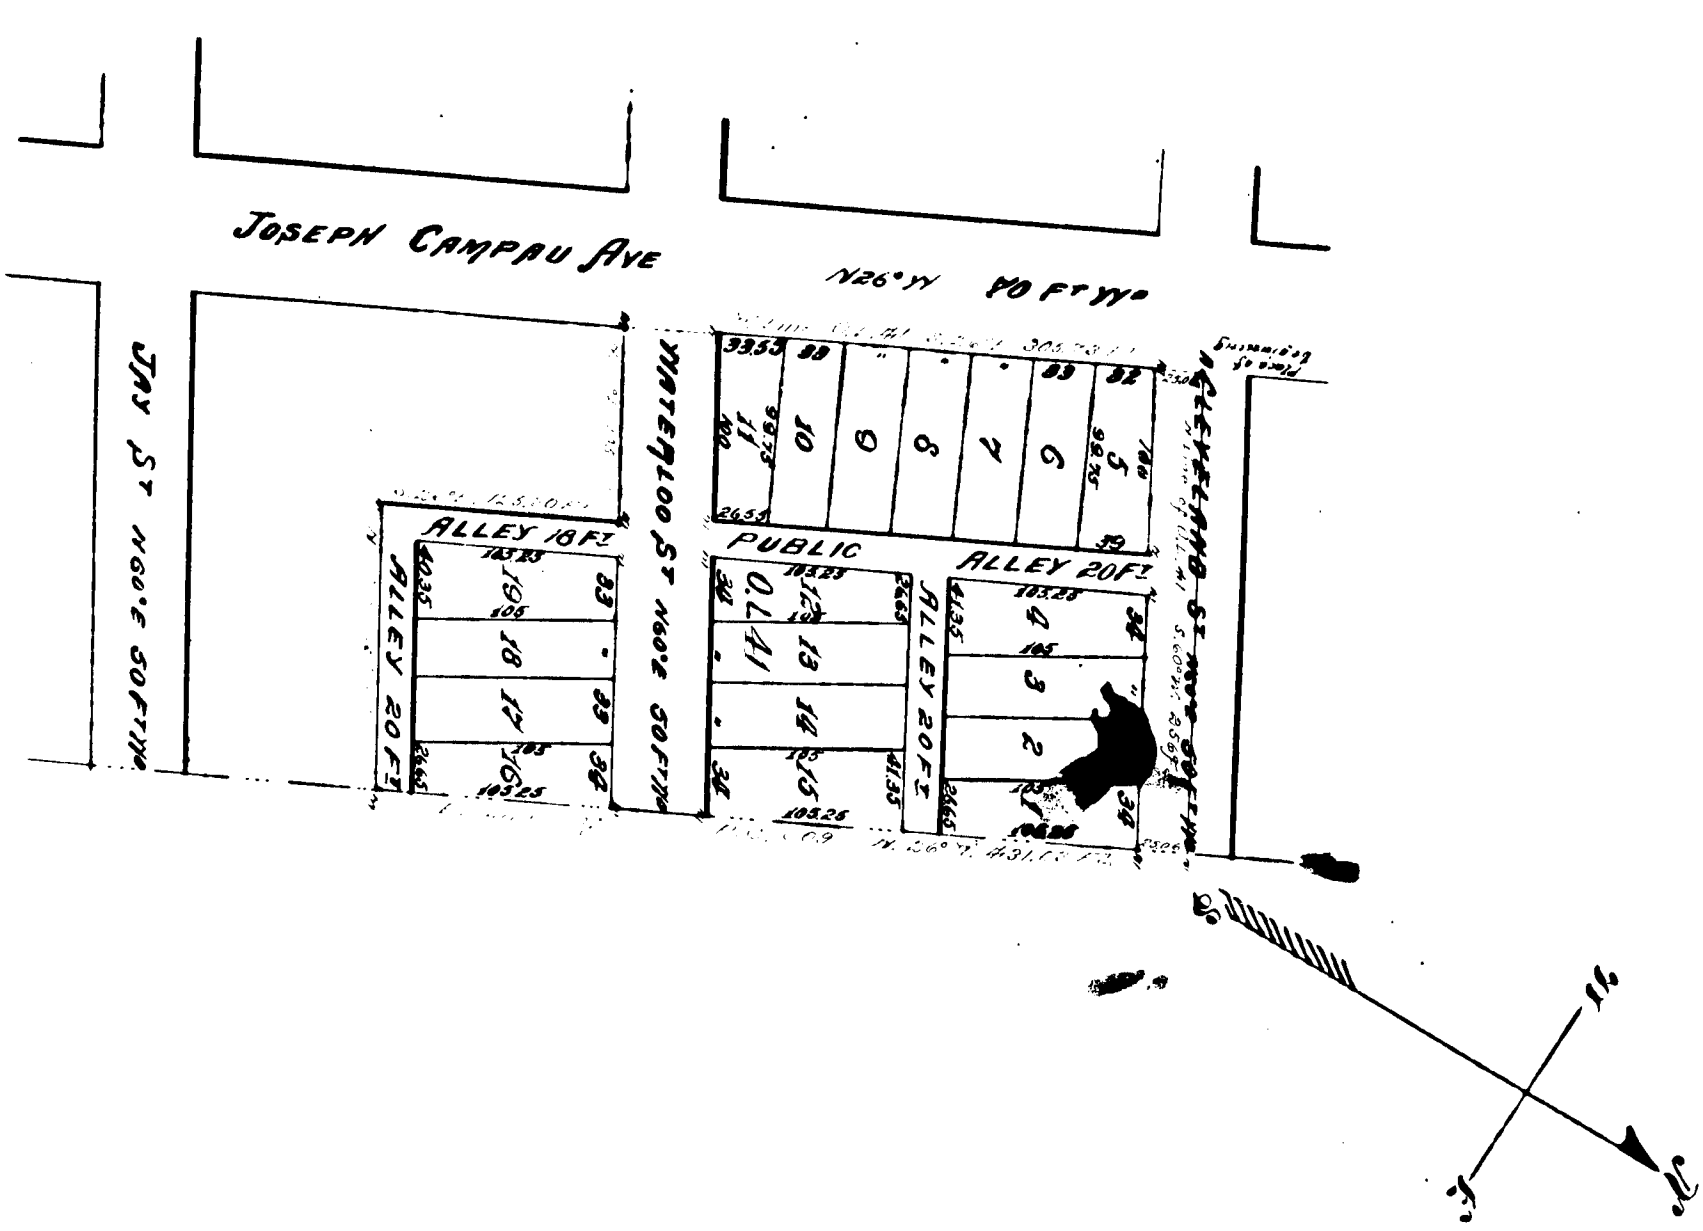

SCALE — ONE INCH — 100 FEET

Occupation of same plat
all that part of Sublot 41 of the Subdivision of Block
609, known as the Joseph Campbell Firm; bounded as
described as follows:
Commencing at the northeast corner of said Sublot 41 and
in plat beginning thence 82° 6' 30\"/>

known all more by these presents, that I Adrie Campbell
Thompson have caused to be made for me the plat of
Adrie Campbell Thompson's Subdivision of Sublot 41 of the
Subdivision of Private Claim 609, known as the Joseph Campbell
Firm, Detroit, Wayne County, Michigan by John McLaughlin
Surveyor & I hereby adopt the same for record and attach
the sheets & maps shown for the use of the Public.
In presence of J. H. Thompson, my husband & next this Division
(Adrie Campbell)
(John McLaughlin)
Surveyor & I

State of Michigan } S.S.
County of Wayne }

On this 11th day of June, 1892, I, John McLaughlin, Surveyor
Standard & Survey 500, signed me, the undersigned, a plat
Public in & for said County, personally appeared Adrie
Campbell Thompson; known to me to be the same person
who executed the above instrument & who acknowledged
the same to be his free act & deed.

Witness my hand & seal this 11th day of June, 1892,
John McLaughlin, Surveyor.

State of Michigan } S.S.
County of Wayne }

I hereby certify that the plat known
hereby as the plat of Adrie Campbell Thompson's Subdivision
of Sublot 41 of the Subdivision of Private Claim 609, known as the Joseph Campbell Firm, Detroit,
Wayne County, Michigan & that it is an exact copy thereof of the
original map or plat.

John McLaughlin, Surveyor.

State of Michigan } S.S.
County of Wayne }

I hereby certify that we have each carefully compared this copy with the original
copy with the plat of Adrie Campbell Thompson's Subdivision of Sublot 41 of the
Subdivision of Private Claim 609, known as the Joseph Campbell Firm,
Detroit, Wayne County, Michigan now of record in the office of said Register
of Deeds & that it is a true and correct copy thereof.

John McLaughlin, Surveyor.

Examined and Approved
June 8 1892
J. H. Smith
Deputy Auditor General

Approved June 11, 1891
John M. Deane
James Deane
James Deane
Detroit, Mich.

John M. Deane
James Deane
James Deane
Detroit, Mich.

