10241


PALLISTER'S SUB.


OF

PART OF QUARTER SEC 4 - 10000 A.T.

HIGHLAND PARK WAYNE CO MICH

SCALE 1 INCH = 200 FT

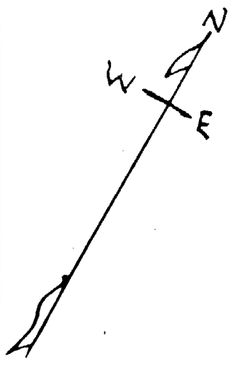

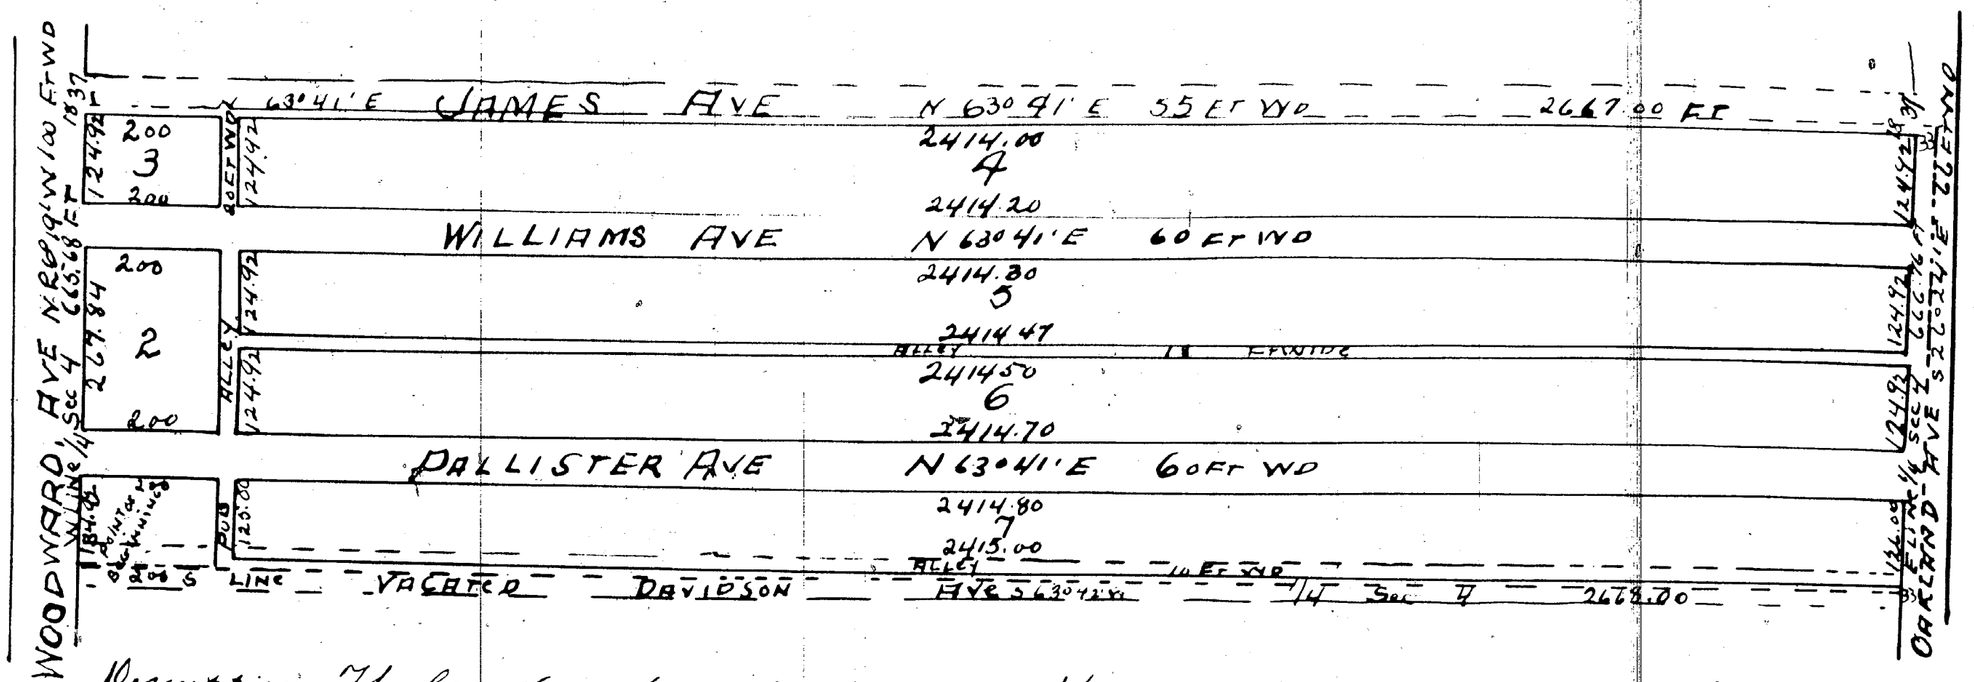

Description. The land embraced in this Plat is described as follows. Beginning at the N.W. Corner of Quarter Sec 4 Thence N. 26° 19' W 665.58 ft. Thence N. 63° 41' E 2667.00 ft Thence N. 26° 24' E 666.76 ft Thence N. 63° 42' W 2668.00 ft to the point of beginning.

I hereby certify that the above Plat is Correct and that Monuments consisting of Oak Stakes 1¼ inches square and 15 inches long have been planted in the ground at all angles in the boundary and at the intersection of all Streets or Streets & Alleys as shown on plat by "O" Detroit September 26/1904

William C. King
Engineer & Surveyor.

State of Michigan } ss
County of Wayne }

We O. P. Gulley Register of Deeds and William C King Surveyor hereby certify that we have carefully compared the copy with the Original Plat of Pallisters Sub. of part of Quarter Section 4. 10000 A. T. Highland Park Wayne Co. Mich and that it is an exact copy thereof and of the whole of such Original Map or plat

O. P. Gulley Reg of Deeds
William C. King Surveyor

I hereby certify that this Plat is a correct copy of the Plat now on record in the Register of Deeds office being made under the supervision of the Auditor General by tracing the plat on record and affixing thereto a carefully compared copy of the dedication & certificates

Dated this 27th day of Jan 1911

Ray C. Warren.
Clerk, Auditor Gen. Dept

Know all men by these presents, that Wm Pallister, widower has caused the land embraced in the above Plat to be surveyed and platted, to be known as Pallisters Sub of part of Quarter Sec 4. 10000 A. T. Highland Park Wayne Co. Mich" and that the streets & alleys shown on said Plat are hereby dedicated to the use of the Public. Witness my hand & seal the 18th day of January A.D. Nineteen hundred & five

In presence of: William Pallister (LS)
Lucie J. Beaune
William C King

Examined & Approved
Jan 21. 1905
John T Wilkinson
Deputy Aud. Gen.

State of Michigan } ss.
County of Wayne }

On this the 18th day of January 1905 before me a Notary Public in & for said County personally appeared the above named William Pallister, known to me to be the same person who executed the above dedication and who acknowledged the same to be his free act and deed.

Lucie V. Beaune
Notary Public
Wayne Co. Mich
Com. expires Jan 14. 1907

I P. Milton Ford, Clerk of the Village of Highland Park do hereby certify that the above plat was approved by the Council of the Village of Highland Park at its regular Meeting on Wednesday the Twenty eighth day of December 1904

Milton Ford
Clerk

Dated Dec. 29. 1904

SEAL

Register of Deeds office } ss
Wayne Co }

This instrument was received for record this 25th day of January 1905 at 1:30 o'clock P.M. and recorded in Liber 23 of Plats on page 85 as per Certificate was furnished in compliance with Sect 135 of Senate Bill No. 179 Pub Acts of 1893

O. P. Gulley
Reg of Deeds.