


CLARENCE ROUSSEAU SUB
OF LOT 14 OF SUB OF SIMON B. ROUSSEAU BEING PART OF P.C. 80

TOWNSHIP OF ECLORSE
WAYNE CO. MICHIGAN
SOUTH OF SECTION 18

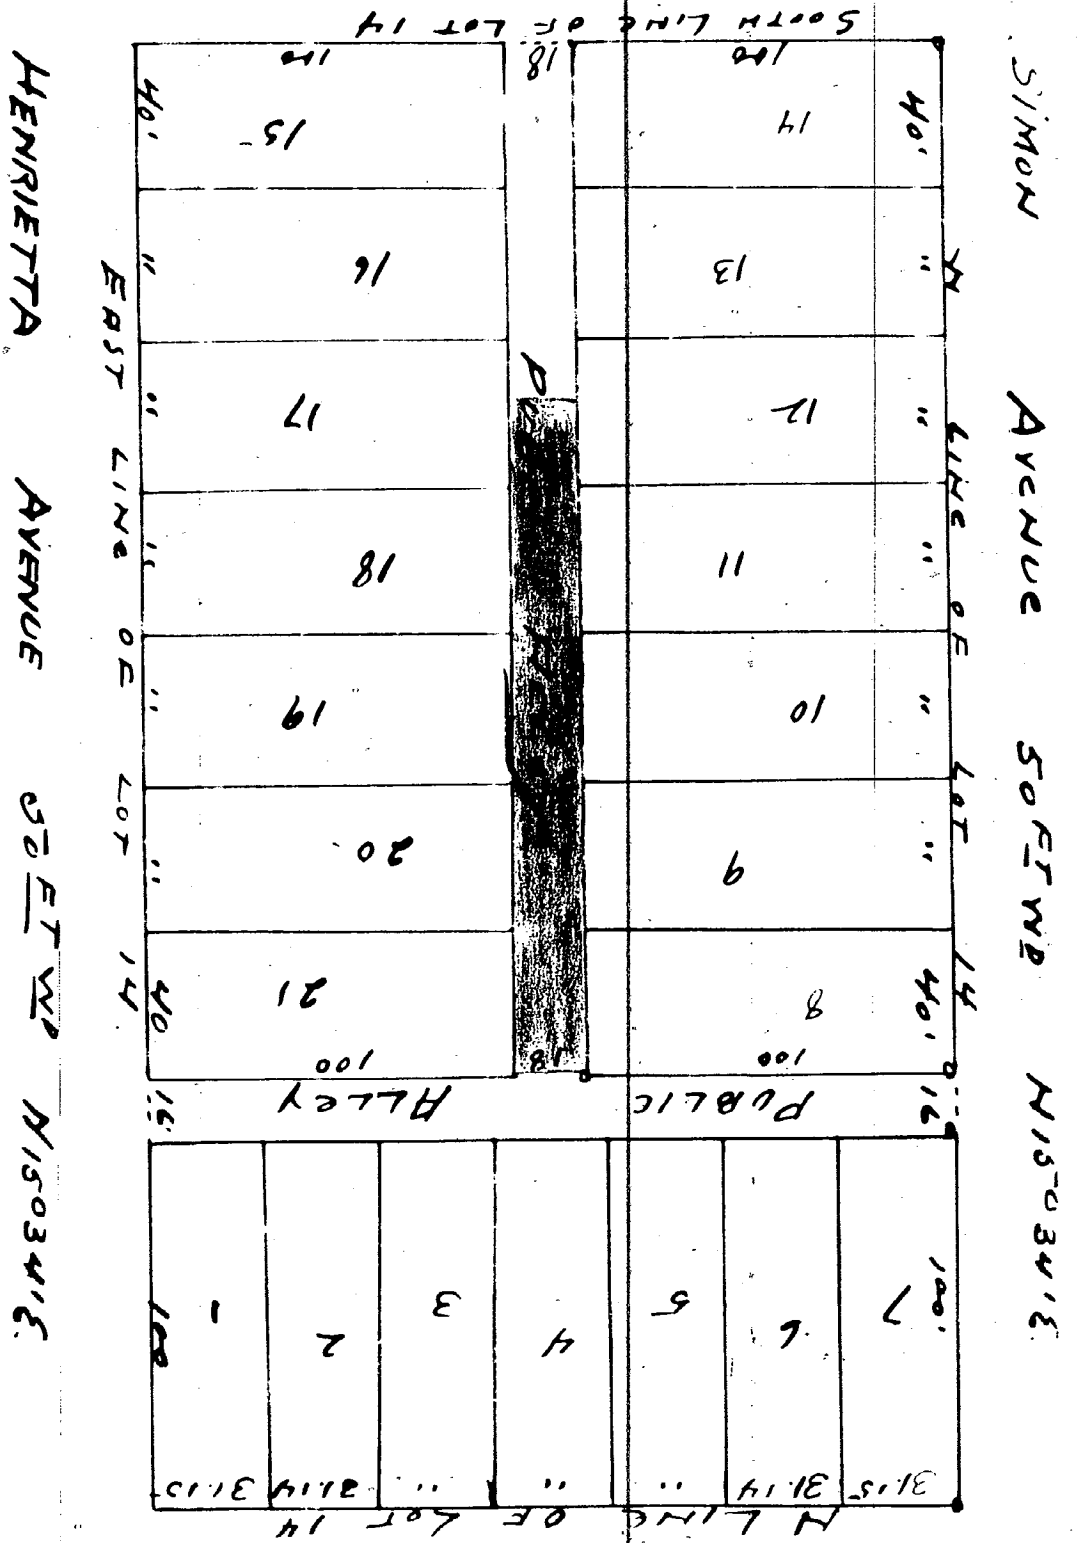

I hereby certify that the plat is a correct copy of the plat now on file in the Registry of Deeds office, being made under the supervision of the auditor of the township of Eclorse, in said county and approved by the duly constituted officers of the township of Eclorse, Michigan and certified to the clerk of the township of Eclorse, Michigan on the 14th day of Feb 1911.
Ray E. Warner
Treas & Assessor Eclorse

Registers Office This Ins. & Ass. Records
Wayne Co. ss
WAS PRESENTED & RECD FOR RECORD
THIS 30th DAY OF AUG. 1909 AT 9:20
CLOCK AM AND RECORDED IN LIBRARY
OF PLATS ON PAGE 66, 65, 170, 171, 172
TIFICATE WAS FURNISHED IN COMPLIANCE
WITH SEC. 3857, COMPILLED LAWS OF 1897
Attest Ray of Eclorse
EXAMINED & APPROVED
August 25, 1909
Ray E. Warner
Treas & Assessor Eclorse

STATE OF MICHIGAN
COUNTY OF WAYNE
ss
ON THIS 18th DAY OF AUG. 1909 before
me a Notary Public in & for said Co.
personally appeared the above named
HARRY LONGTIN and MAY LONGTIN
his wife known to me to be the same
persons who executed the above plat
and acknowledged the same to be their
free act & deed.
Witness my hand & seal of office
this 17th day of August 1909.
My Comm. expires Jan 17 1911
Notary Public
My Comm. expires Jan 2, 1911
Notary Public
STATE OF MICHIGAN
COUNTY OF WAYNE
ss
ON THIS 18th DAY OF AUG. 1909 before
me a Notary Public in & for said Co.
personally appeared the above named
HARRY LONGTIN and MAY LONGTIN
his wife known to me to be the same
persons who executed the above plat
and acknowledged the same to be their
free act & deed.
Witness my hand & seal of office
this 17th day of August 1909.
My Comm. expires Jan 17 1911
Notary Public
My Comm. expires Jan 2, 1911
Notary Public