Notice

lots 1,2,3,4,5,6,7,8,9,10,11,12,13,14,15,16,17,18,19
[illegible] north and south of Thornton avenue
[illegible] by order of
[illegible] Aug. 5,
14 - See

10248

McKAY, HOWLAND & GRINDLEY'S PARTITION PLAT

OF THAT PART OF P.C. 260 NORTH OF HOLDEN AVE.

GREENFIELD WAYNE CO., MICHIGAN

MASON L BROWN & CO.
CIVIL ENGINEERS & SURVEYORS
821-23 CHAMBER COMMERCE
DETROIT MICH

Scale 200 feet To An Inch

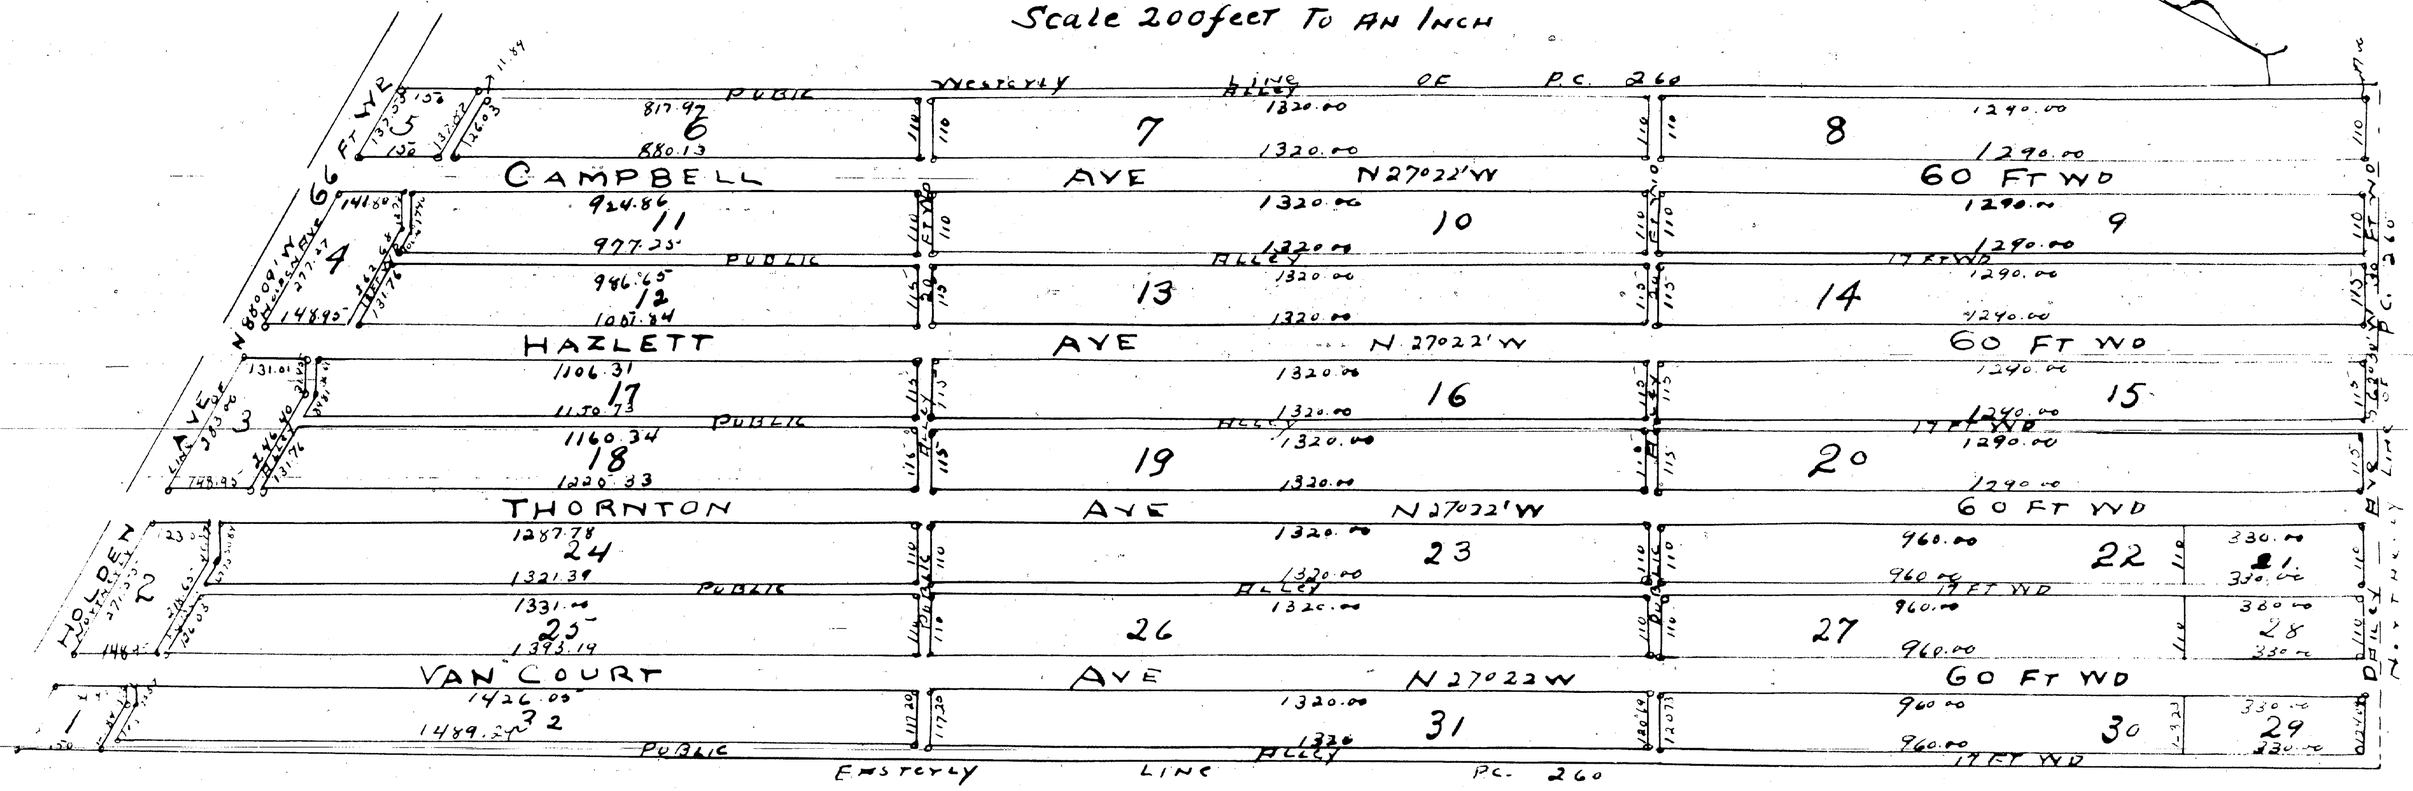

I, Henry Colt, do hereby certify that the above plat is correct and that monuments consisting of one stones 6 x 6 inches square and 18 inches long have been placed in the ground at all angles in the boundaries and at the intersection of all streets and alleys, as shown on plat.

Detroit Oct 10th 1902
Mason L Brown & Co
Engineers & Surveyors

Know all men by these presents that we James B McKay of Wayo Howland of Robert M Grindley Commissioners of Partition in case No 26677 Powell vs American Board of Commissioners for Foreign Missions et al Circuit Court for the Co. of Wayne in Chancery have caused the land outlined in the above plat to be surveyed laid out and platted to be known as McKay, Howland and Grindleys Partition Plat of that part of P.C. 260 North of Holden Avenue Greenfield Wayne Co. Michigan and that the streets and alleys shown on said plat are hereby dedicated to the use of the public. Witness our hands & seals this the 4th day of June A.D. Nineteen Hundred & Four

In presence of
R. G. Lambrecht
Henry Louis

James B. McKay (Ls)
Wayo Howland (Ls)
Robert M. Grindley (Ls)
Commissioners in partition in suit No 26677 Powell vs American Board of Commissioners for Foreign Missions et al Circuit Court for the County of Wayne in Chancery.

State of Michigan } ss
County of Wayne }
On this the 4th day of June 1904 before me a Notary Public in and for said County personally appeared the above named James B McKay & Wayo Howland & Robert M Grindley Commissioners in partition in said cause No 26677 Powell vs American Board of Commissioners for Foreign Missions et al Circuit Court for the County of Wayne in Chancery known to me to be the same persons who executed the above dedication and who acknowledged the same to be their free act and deed

Richard G Lambrecht Notary Public
Wayne Co Michigan
My Com. Expires March 22 1908

Examined & Approved
July 9. 1904
John F. Wilkinson
Deputy Auditor General

State of Michigan } ss.
County of Wayne }

We Elmer W. Foster Deputy Register of Deeds & Mason L Brown & Co. Surveyors hereby certify that we have carefully compared this copy with the original plat of McKay Howland & Grindleys Partition Plat of that part of P.C. 260 North of Holden Ave Greenfield (Wayne Co. Michigan and that it is an exact copy thereof and of the whole of such original map or plat

Elmer W. Foster Dep. Reg. of Deeds
Mason L Brown & Co. Surveyors

I hereby certify that this plat is a correct copy of the plat now on record in the Register of Deeds office, being made under the supervision of the Auditor General by tracing all plat and record and applying thereto a carefully compared copy of the dedication and acknowledgement.

Dated this 8th day of Feb. 1911
Roy C. Warner Asst. Dept.
Roy C. Clerk

Register of Deeds } ss
Wayne Co.
This instrument was filed for record this 14th day of July A.D. 1904 at 11 2/6 o'clock AM and recorded in Liber 23 of Plats on page 22 as per certificate was duly issued in compliance with Sect 135 Senate Bill No 199 Filed Oct of 1893

Elmer W. Foster
Dep. Reg. of Deeds

ClibPDF - www.fastio.com

PLAT ------ McKAY, HOWLAND & GRINDLEY'S PARTITIONED PLAT, PRIVATE CLAIM TWO HUNDRED SIXTY, NORTH OF HOLDEN ROAD, IN DETROIT.

In the matter of the petition of Grand River Land Company and Charles W. Munz, for vacation of Plat #59659.

Aug. 3, 1914.

George S. Hosmer, Circuit Judge.

ORDERED that Lots Three to Twenty, incl, of said plat be vacated.

Voucher 818 ---- 1914.

Vol. 135 page 10248 ✓

PLAT ------- PULASKI PARK SUBDIVISION.

Re petition of George B. Yerkes, et al.

June 23, 1914.

George P. Codd, Circuit Judge.

ORDERED that the following property: a strip of land 18 ft. wide and 218 ft. long running north and south, separating lot 488 from Lots 276 and 157 of Pulaski Park Sub. of part of Fractional Section Seventeen, Town One south, Twelve east, be vacated.

Voucher 839 --- 1914.

Vol. 28 page 1807 ✓

PLAT --- BRADWAY & HALDEMAN'S SUBDIVISION OF CITY OF DETROIT.

In the matter of the petition of Frederick P. Smith and William C. Martin to vacate a certain plat.

June 21, 1915.

P. J. M. HALLY, Circuit Judge.

Entire Plat vacated by order of Circuit Court.

Voucher 877 --- 1915.

Vol. 30 page 1902 ✓

PLAT ------ LONGYEAR'S SUBDIVISION OF TEN THOUSAND ACRE TRACT IN DETROIT.

In the matter of the petition of LaSalle Improvement Company for vacating plat of H. W. Longyear's Subdivision.

June 21, 1915.

P. J. M. Hally, Circuit Judge.

ORDERED THAT THE ENTIRE PLAT including all lots, streets, and alleys, be vacated.

Voucher 879. ---- 1915.

Vol. 140 page 11124 ✓

16 X

ClibPDF - www.fastio.com