10253

KRAUSE'S SUB.

OF


LOTS 4 4 5 OF GEO MOEB'S SUB

OF

S. PART OF THE W 1/2 OF THE S.W. 1/4 OF Sec 21

HAMTRK WAYNE MICH

SCALE 1 INCH = 100 FT

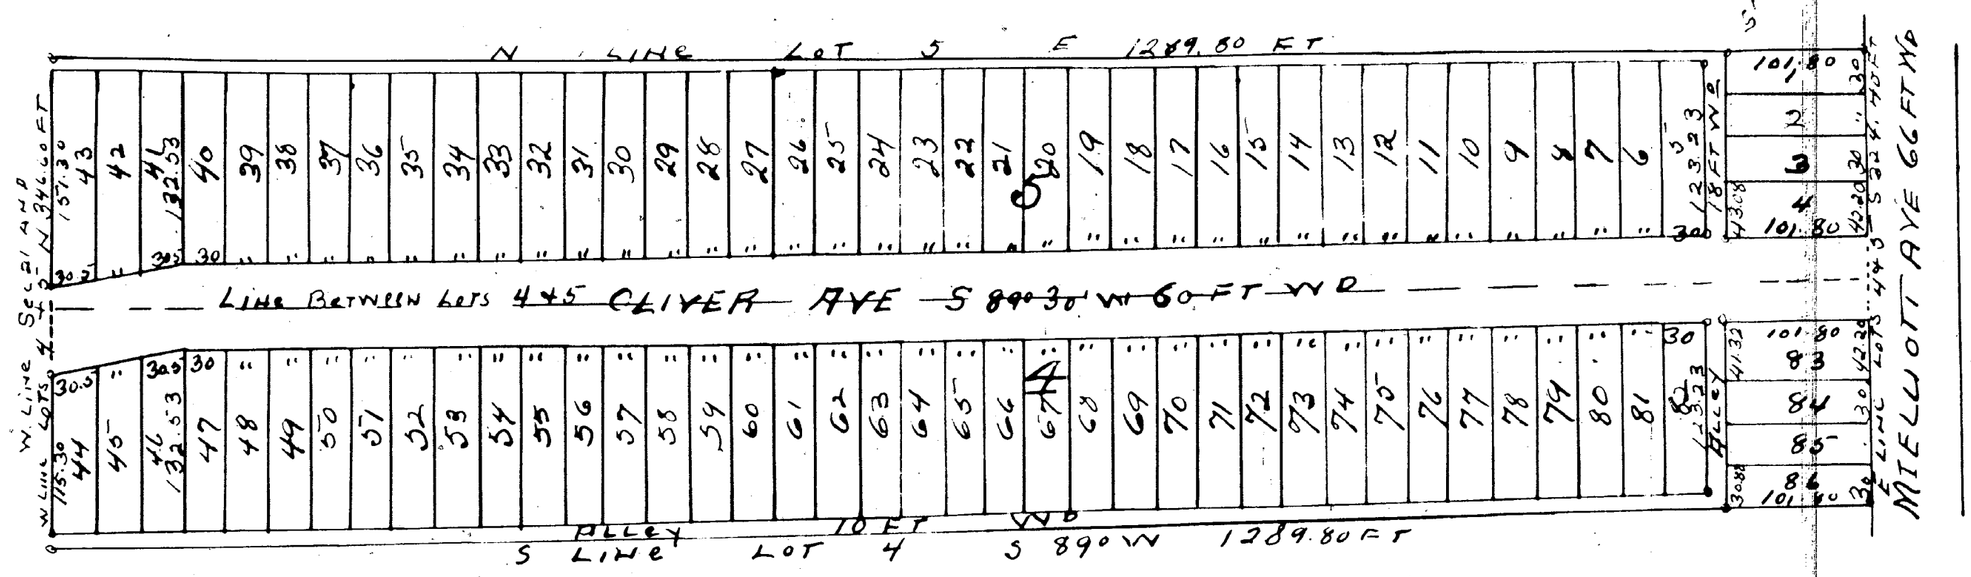

Know all men by these presents that Geo. Walffer and Lizzie Walffer his wife. William Walffer and Mary Walffer his wife. Philip Krause and Anna Krause his wife. Louis Krause and Susan Krause his wife. Fred Krause and Lizzie Krause his wife. Henry Krause and Julia Krause his wife & Charley Klingen and Mary Klingen his wife as proprietors have caused the land embraced in the above Plat to be surveyed and platted to be known as "Krauses Sub. of Lots 4 & 5 of Geo. Moebs Sub of S Part of the W 1/2 of the S.W. 1/4 of Sec. 21 Hamtramck. Wayne. Co. Mich. and that the streets and alleys shown on said Plat are hereby dedicated to the use of the Public. As witness our hands and seals this 24th Day of Aug 1908.

In Presence of

John. Bacon.

Julius. Miller.

Geo. Walffer (Ls)
Lizzie Walffer (Ls)
William Walff.. (Ls)
Mary Walffer (Ls)
Philip Krause (Ls)
Anna Krause (Ls)
Louis Krause (Ls)
Susan Krause (Ls)
Fred. Krause (Ls)
Lizzie Krause (Ls)
Henry W. Krause (Ls)
Julia Krause (Ls)
Charley Klingen (Ls)
Mary Klingen (Ls)

Examined & Approved.

Aug. 31. 1908.

John. F. Wilkinson

Dep. Aud. Gen.

I hereby certify that the Plat is a correct copy of the Plat now on file in the Register of Deeds office, being made under the supervision of the Auditor General by tracing the plat on record and affixing thereto a carefully compared copy of the dedication & Certificates.

Dated this 20th day of Feb. 1911

Ray C. Warner

Clerk, Aud. Gen. Dept.

I hereby certify that the above Plat is correct and that permanent Monuments consisting of iron stake 1/2 inch by 18 inches long have been placed in the ground at all angles in the boundaries and at the intersection of all streets or streets and alleys as shown on plat by "O"

Wm. C. King Surveyor.

State of Michigan } ss On this 24th day of Aug
County of Wayne } 1908 before me a Notary Public in & for said County personally appeared Geo. Walffer, Lizzie Walffer, William Walffer Mary Walffer, Philip Krause Anna Krause Louis Krause, Susan Krause, Frederick Krause, Lizzie Krause, Henry W Krause, Julia Krause Charles Klingen and Mary Klingen known to me to be the same persons who executed the above dedication and who acknowledged the same to be their free act and deed.

Henry M. Jaeger

my Com Expires Jan 14. 1910 Notary Public

Wayne Co. Mich.

State of Michigan } ss We otto Stall Register of
County of Wayne } Deeds and Wm C. King Surveyor hereby certify that we have carefully compared this copy with the Original Plat of Krauses Sub of Lot 4 and 5 of Geo Moebs Sub of S Part of the W 1/2 of the SW 1/4 of Sec 21 Hamtramck Wayne Co Mich and that it is an Exact copy thereof and of the Whole of such Original Map or Plat

Otto Stall Reg of Deeds

Wm C King Surveyor.

Register of Deeds office } ss This instrument
Wayne County } was received for record
this 26th day of Jany 1909 at 3 Oclock
P.M. and recorded in Liber 26 of Plats
on page 32 as proper certificate was
furnished in compliance with Act 130
of Senate Bill No. 199 File 213 Act of 1893

Otto Stall Reg of Deeds.

Wayne Co. Treasurers office

Detroit Mich Jany 26 1909

I hereby certify that according to the records of this Office all State & County taxes for 5 years prior to the 26th day of Jany 1909 are paid and that there are no tax liens or titles held by the State or any individuals against the above described property

Geo C. Waldo

acting Wayne Co. Treas