


# ELIZABETH Sub<sup>2</sup> of part of LOTS 2, 3 & 4 ANN VISCER'S SUB<sup>2</sup> OF P.C. 525 AND PART OF P.C. 25 RIVER ROUGE VILLAGE Wayne Co Mich

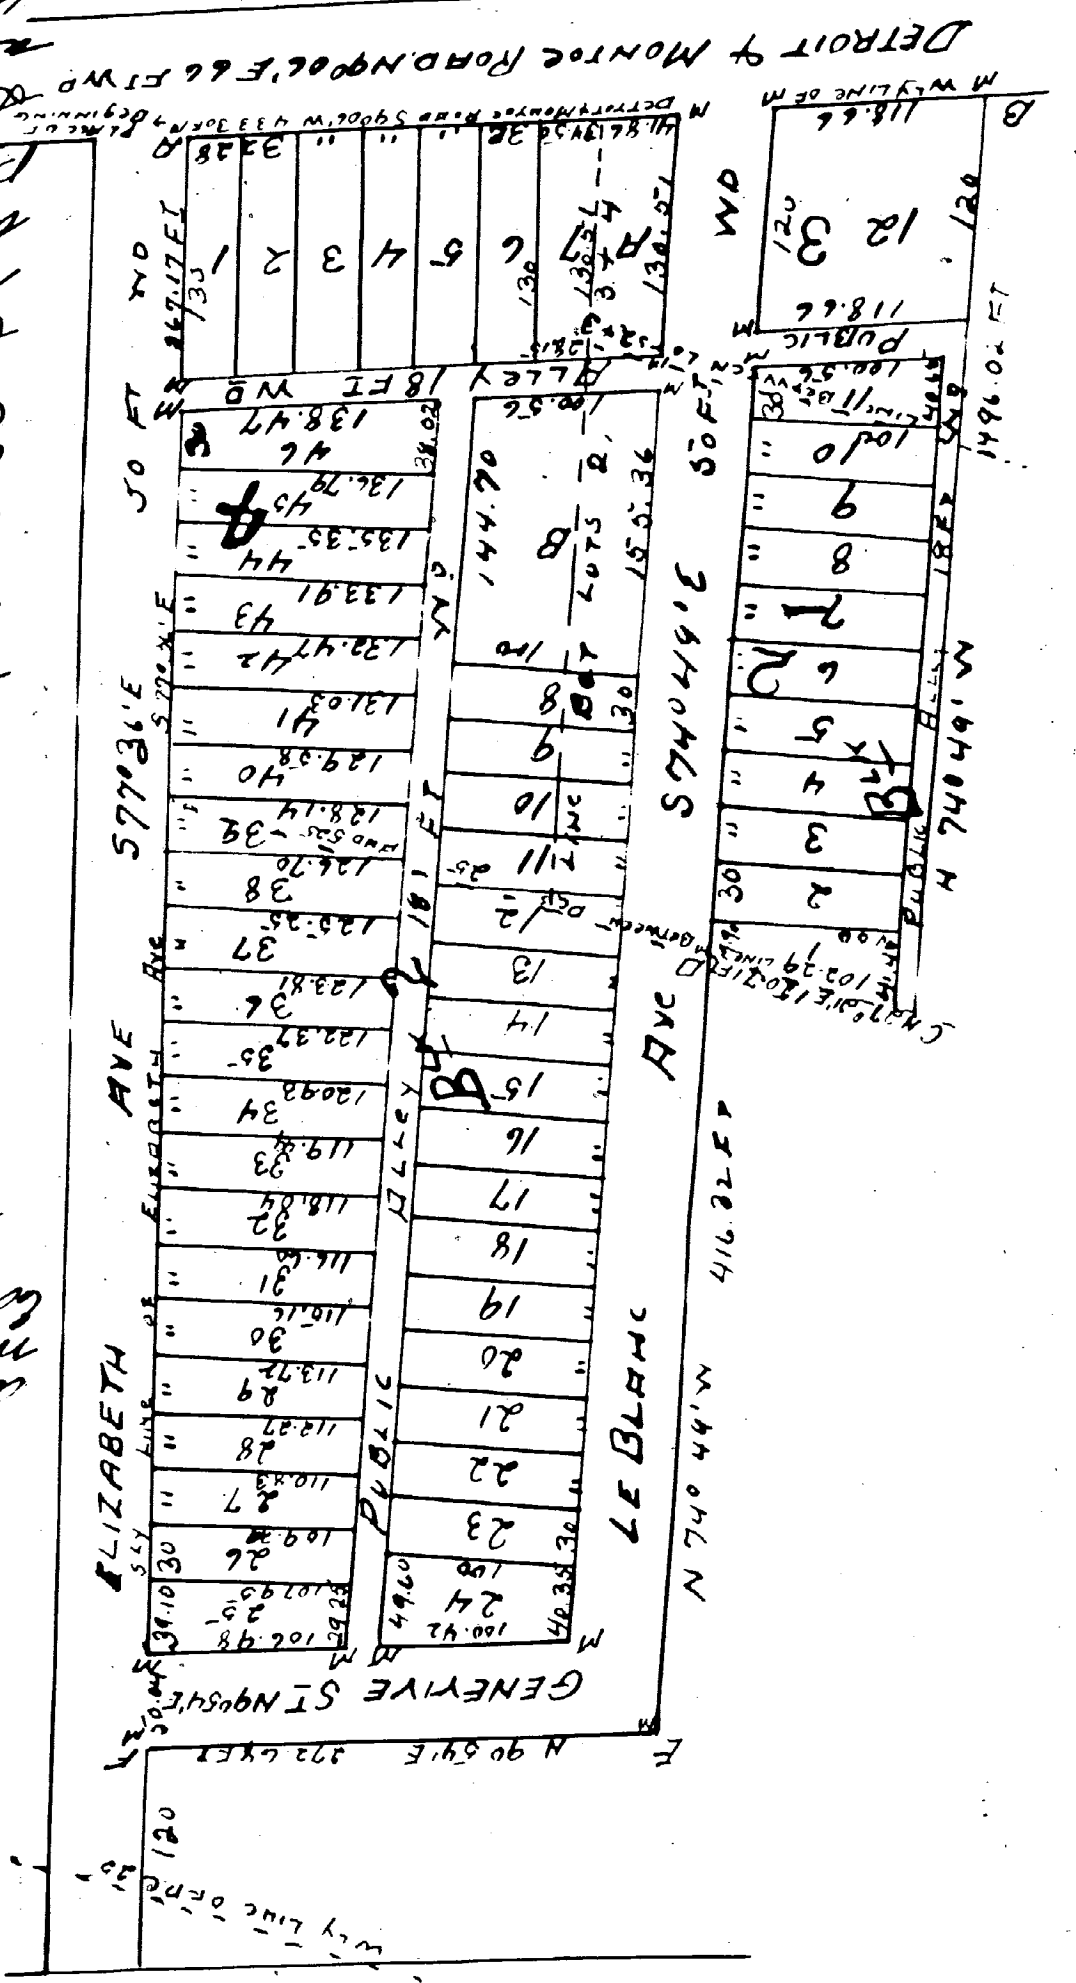


EXAMINED & APPROVED  
Sept 1st 1904  
J. W. C. C. C.


