10259

CHAS M CADIEUX'S SUB.


OF LOT 11 OF THE PLAT OF

THE INDIVIDUAL ESTATE ARCHANGE CADIEUX

BEING PART OF PRIVATE CLAIM 506

GROSSE POINTE, WAYNE CO MICHIGAN

SCALE 1" = 60 FT

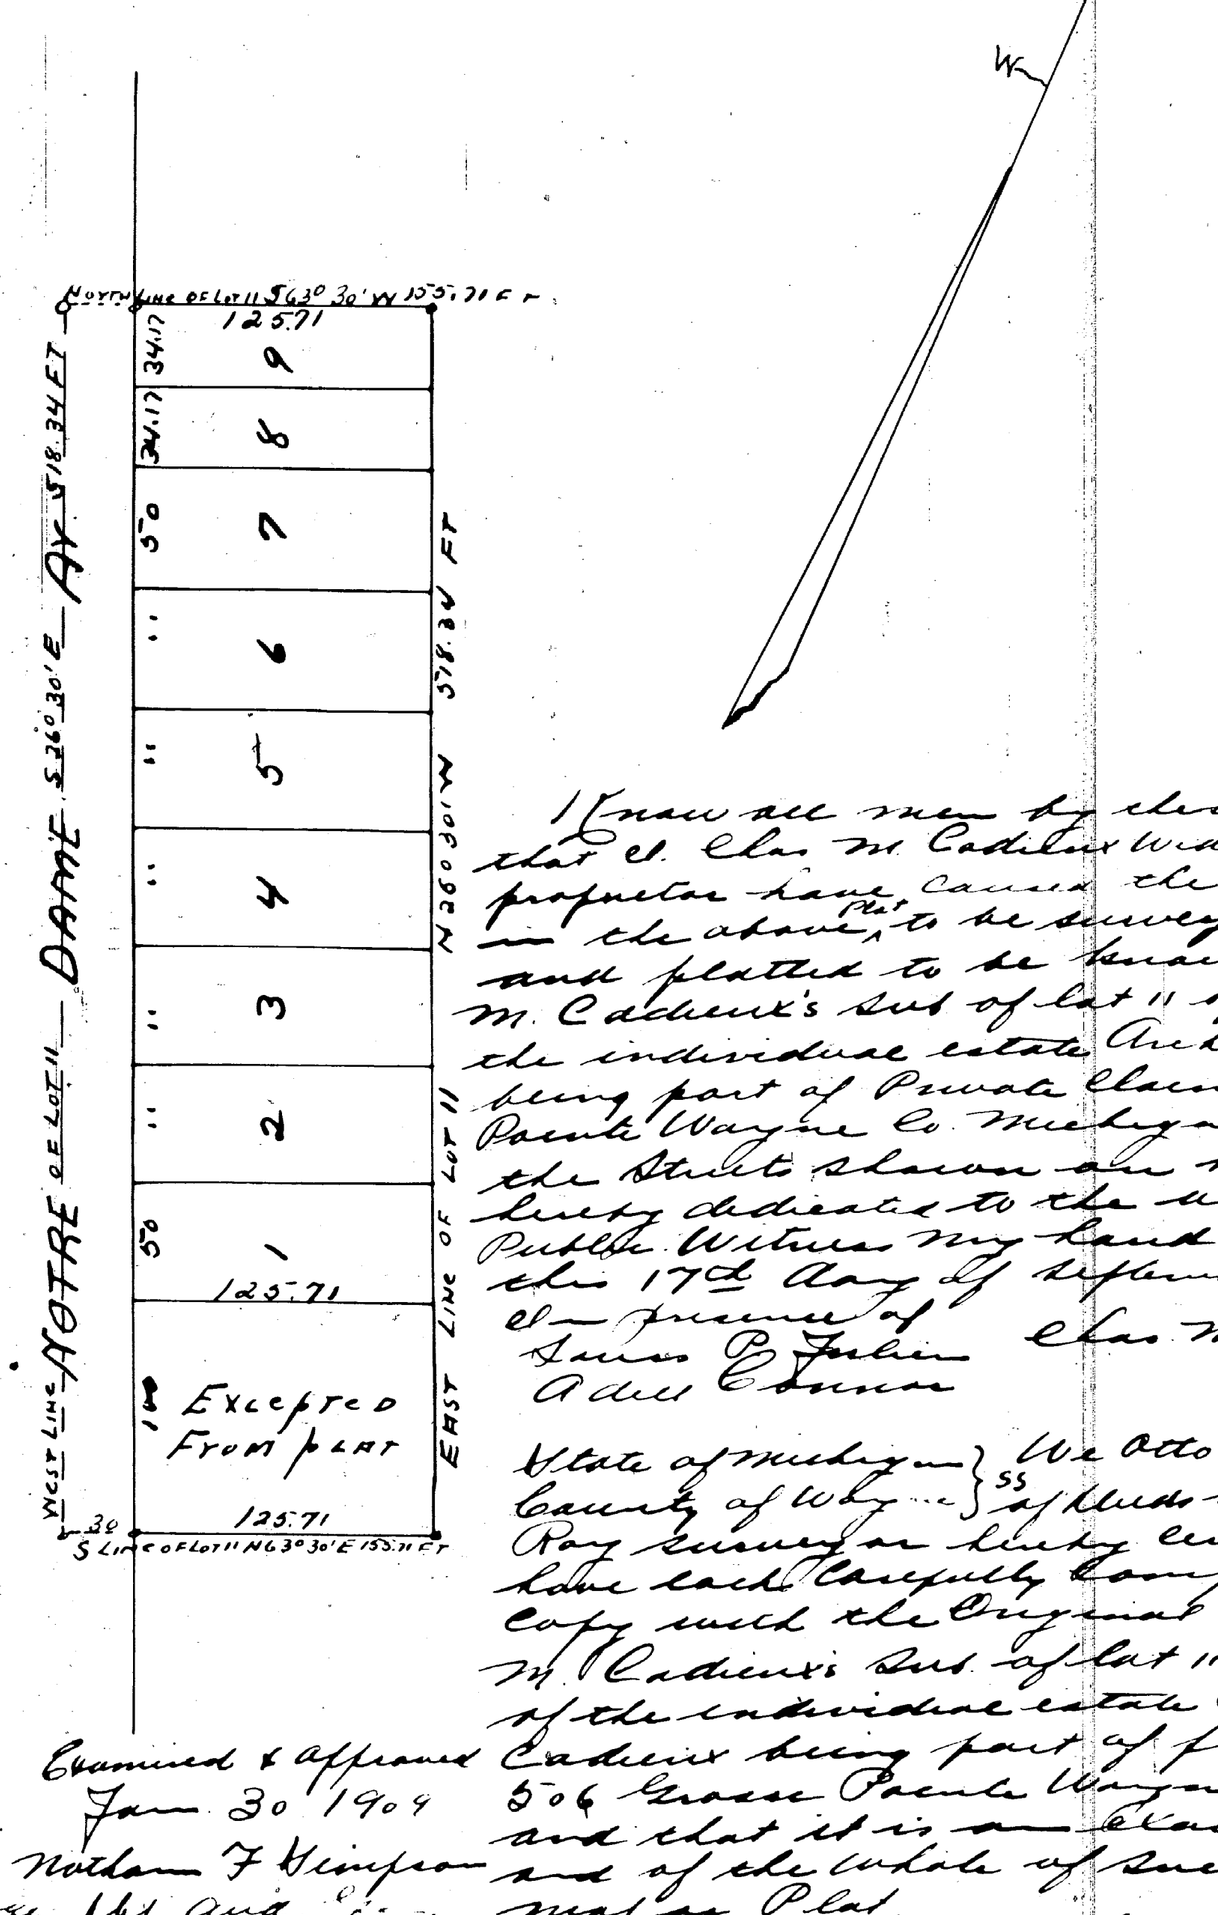

FRED O RAY
ENGINEER & SURVEYOR
21-22 PENINSULAR BANK
Detroit Mich

I hereby certify that the above Plat is correct and that iron monuments consisting of 1¼" iron pipe 18 inches long have been placed in the ground at all angles in the boundaries and at the intersection of all streets or streets and alleys - as shown on plat by me.

Detroit Mich Sept 17-07
Fred O. Ray
Engineer & Surveyor.

State of Michigan } ss On this the 17th day of
County of Wayne } September 1907 before me a
Justice of the peace in & for said County personally appeared the above Named Chas M. Cadieux, Widower known to me to be the same person who executed the above dedication and who acknowledged the same to be his free act & deed.

Richard P Connor
Justice of the Peace
Wayne Co. Mich.

Accepted by Ordinance of Village of Grosse Pointe, Grosse Pointe Township Wayne Co. Mich.

(SEAL)

R P Connor Pres.
W S Kuhl. Clerk

Examined & Approved
Jan 30 1909
Nathan F Simpson
Mayor

Know all men by these presents that I Chas M Cadieux Widower as proprietor have caused the land embraced in the above Plat to be surveyed, laid out and platted to be known as Chas M. Cadieux's Sub of Lot 11 of the Plat of the individual estate Archange Cadieux being part of Private Claim 506 Grosse Pointe Wayne Co Michigan and that the Streets shown on said Plat are hereby dedicated to the use of the Public. Witness my hand and seal this 17th day of September A.D. 1907
In presence of
James P Fahey
Adele Connor

Chas M. Cadieux (L.S.)

State of Michigan } ss We Otto Kuhl Register
County of Wayne } of Deeds and Fred O. Ray Surveyor hereby certify that we have each carefully compared the copy with the Original copy of Chas M. Cadieux's Sub of Lot 11 of the Plat of the individual estate Archange Cadieux being part of Private Claim 506 Grosse Pointe Wayne Co. Mich and that it is a true copy thereof and of the whole of said Subdivision as Platted.

Otto Kuhl Register of Deeds.
Fred O Ray Surveyor.

Register of Deeds office } ss This instrument was
Wayne County. received for record the
3rd day of March 1909 at 3 Oclock P.M. and recorded in Liber 26 of Plats on Page 37 as proper certificate was furnished in compliance with Act 135 of Public Acts No. 199 file 212 Act of 1893.

Otto Kuhl Register of Deeds.

I hereby certify that this Plat is a correct copy of the Plat now on record in the Register of Deeds office, being made under the supervision of the Auditor General by comparing the Plat on record and affixing Abstracts of Carefully Compared Copy of the dedication and Certificates

Dated at Lansing this 17th day of Feb 1909
Ray C Warner
Chief Clerk and Exam. Dept.