
10275

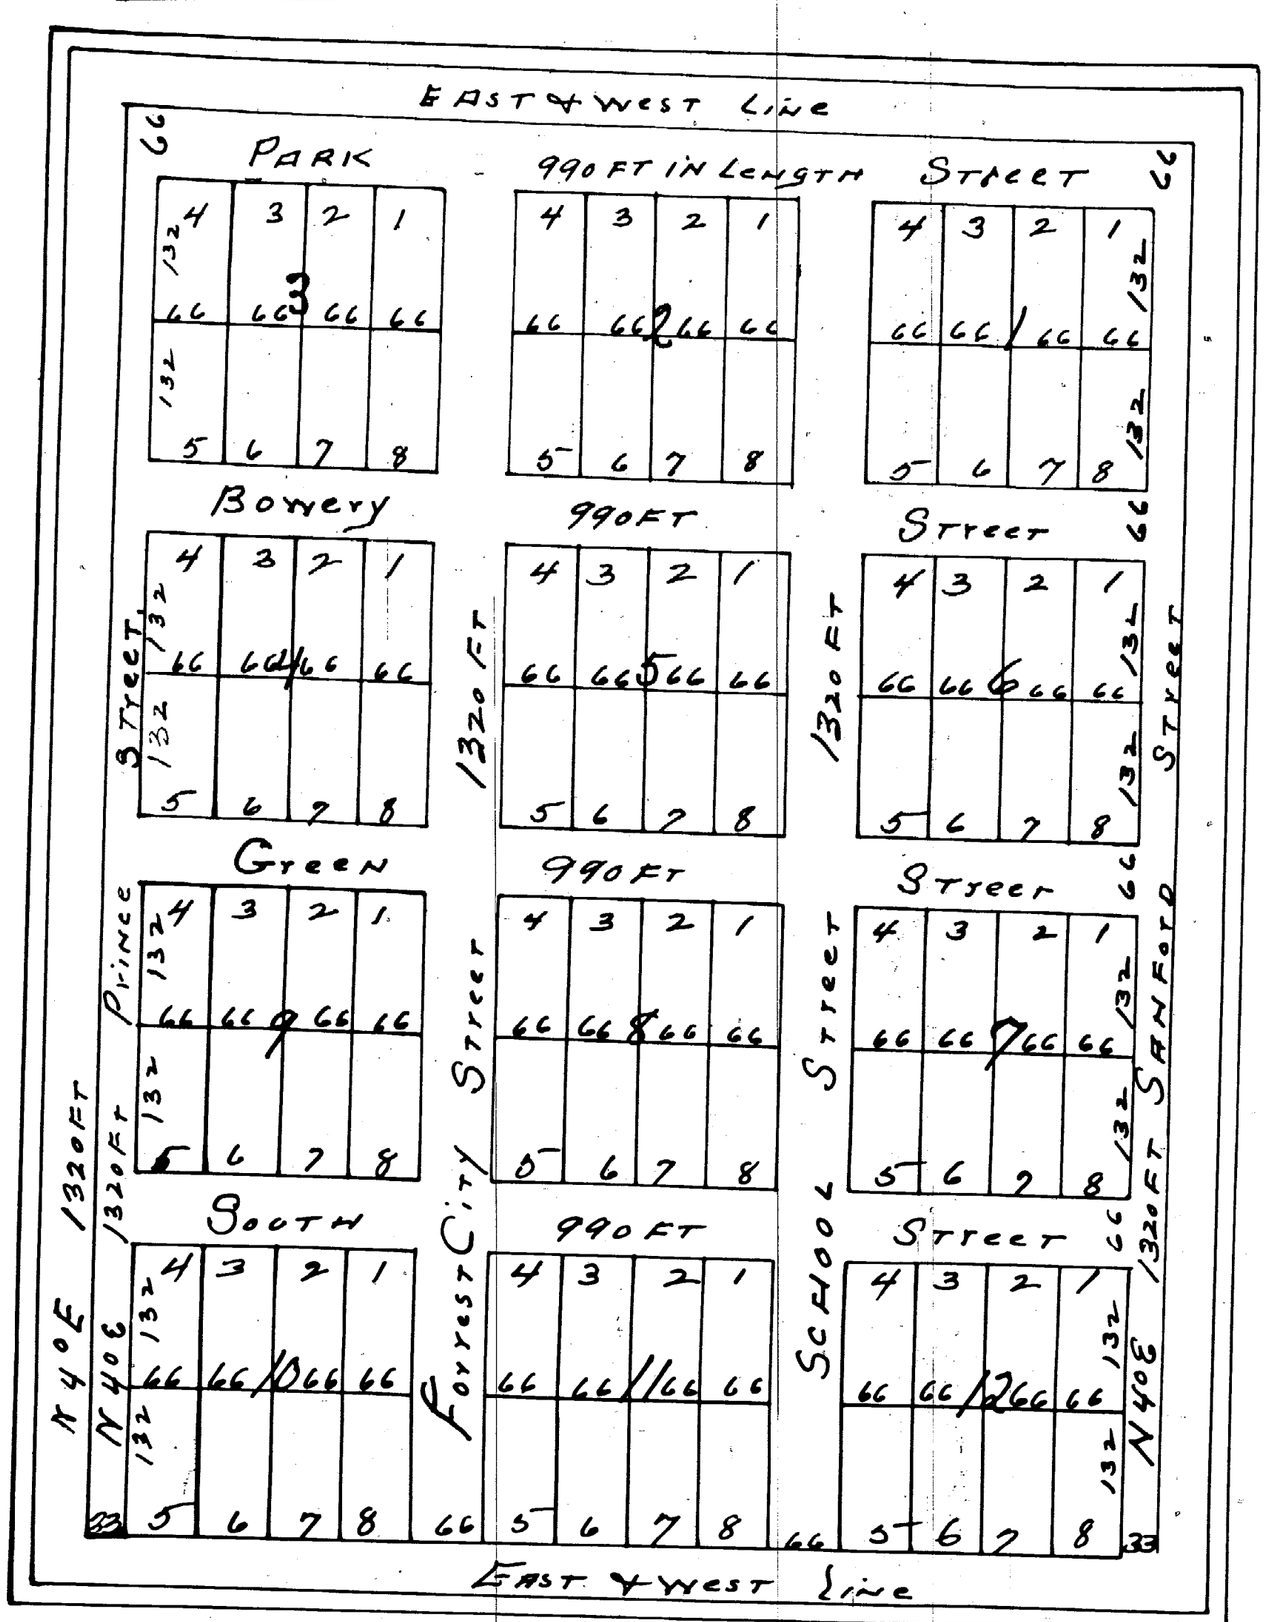


MILLS AND FURLONG

ADDITION TO THE VILLAGE OF MUSKEGON

OTTAWA COUNTY MICHIGAN

This addition embraces all the W 3/4 of the NE 1/4 of the N. 6 1/4 of sec. 30 Township 9 N. North of Range 16 West and containing 30 acres. being 80 rods North and South by 60 rods East and West.

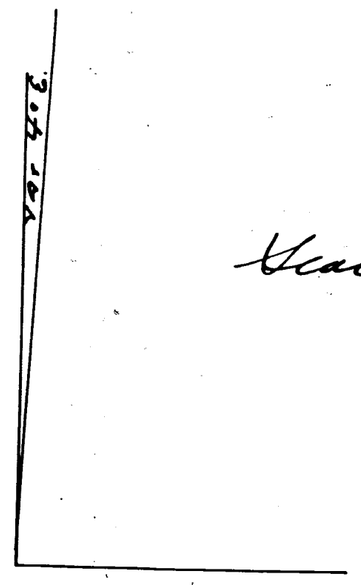

Scale 132 feet to an inch

Record this record Dec. 15. 1858 at 2 o'clock P.m. James. P. Stutt Register

Know all men by these presents that we Thomas. Mills, James. Mills and Michael Furlong of Muskegon. County of Ottawa State of Michigan proprietors of the above mentioned Addition to the Village of Muskegon. County of Ottawa State of Michigan said addition the west three quarters of the North East quarter of the North East quarter of section Number thirty (30) Township Number ten (10) North of Range Number sixteen (16) West as shown Declare that this is a correct map of Mills and Furlongs addition to the said Village of Muskegon. County and State aforesaid and we do by these presents grant the Street therein represented for the proper use of the Public as such forever, and that said Lands shall hereafter be known and described as Lots and Blocks as set forth in the within map.

Signed, Sealed and delivered — presence of
J. J. Rand. E. H. Kuyler.

Thomas. Mills (L.S.)
James. Mills (L.S.)
Michael Furlong (L.S.)

State of Michigan } ss. On this 18th day of January one thousand eight hundred
County of Ottawa } and fifty eight before me Thomas. J. Rand a Notary Public
in and for the said County personally came the above named Thomas
Mills, James. Mills, and Michael Furlong to me to be the persons
who executed the foregoing instrument and acknowledged the same to be
their free act and deed. for the uses and purposes therein set forth.

J. J. Rand. (L.S.)
Notary Public.

I hereby certify that the Plat is a correct copy
of the Plat now on record in the Register of Deeds office,
being made under the supervision of the Auditor General
by tracing the Plat on record and affixing thereto a
Carefully compared copy of the dedication & Certificate
Dated this 20th day of May 1911

Ray C. Warren
Clerk, Auditor Gen. Dept.