


Wrote this 25th day of May 1811
 J. G. W. W. W.
 Care, and kin. W. W.

It situated in part of section no. 30 Township
no. 10 north Range no. 16 West Ottawa County
Michigan The late claims as full are
1 1 1

[illegible]

Received for rent
March 4. 1860
J. W. P. Keatt
Register

10276

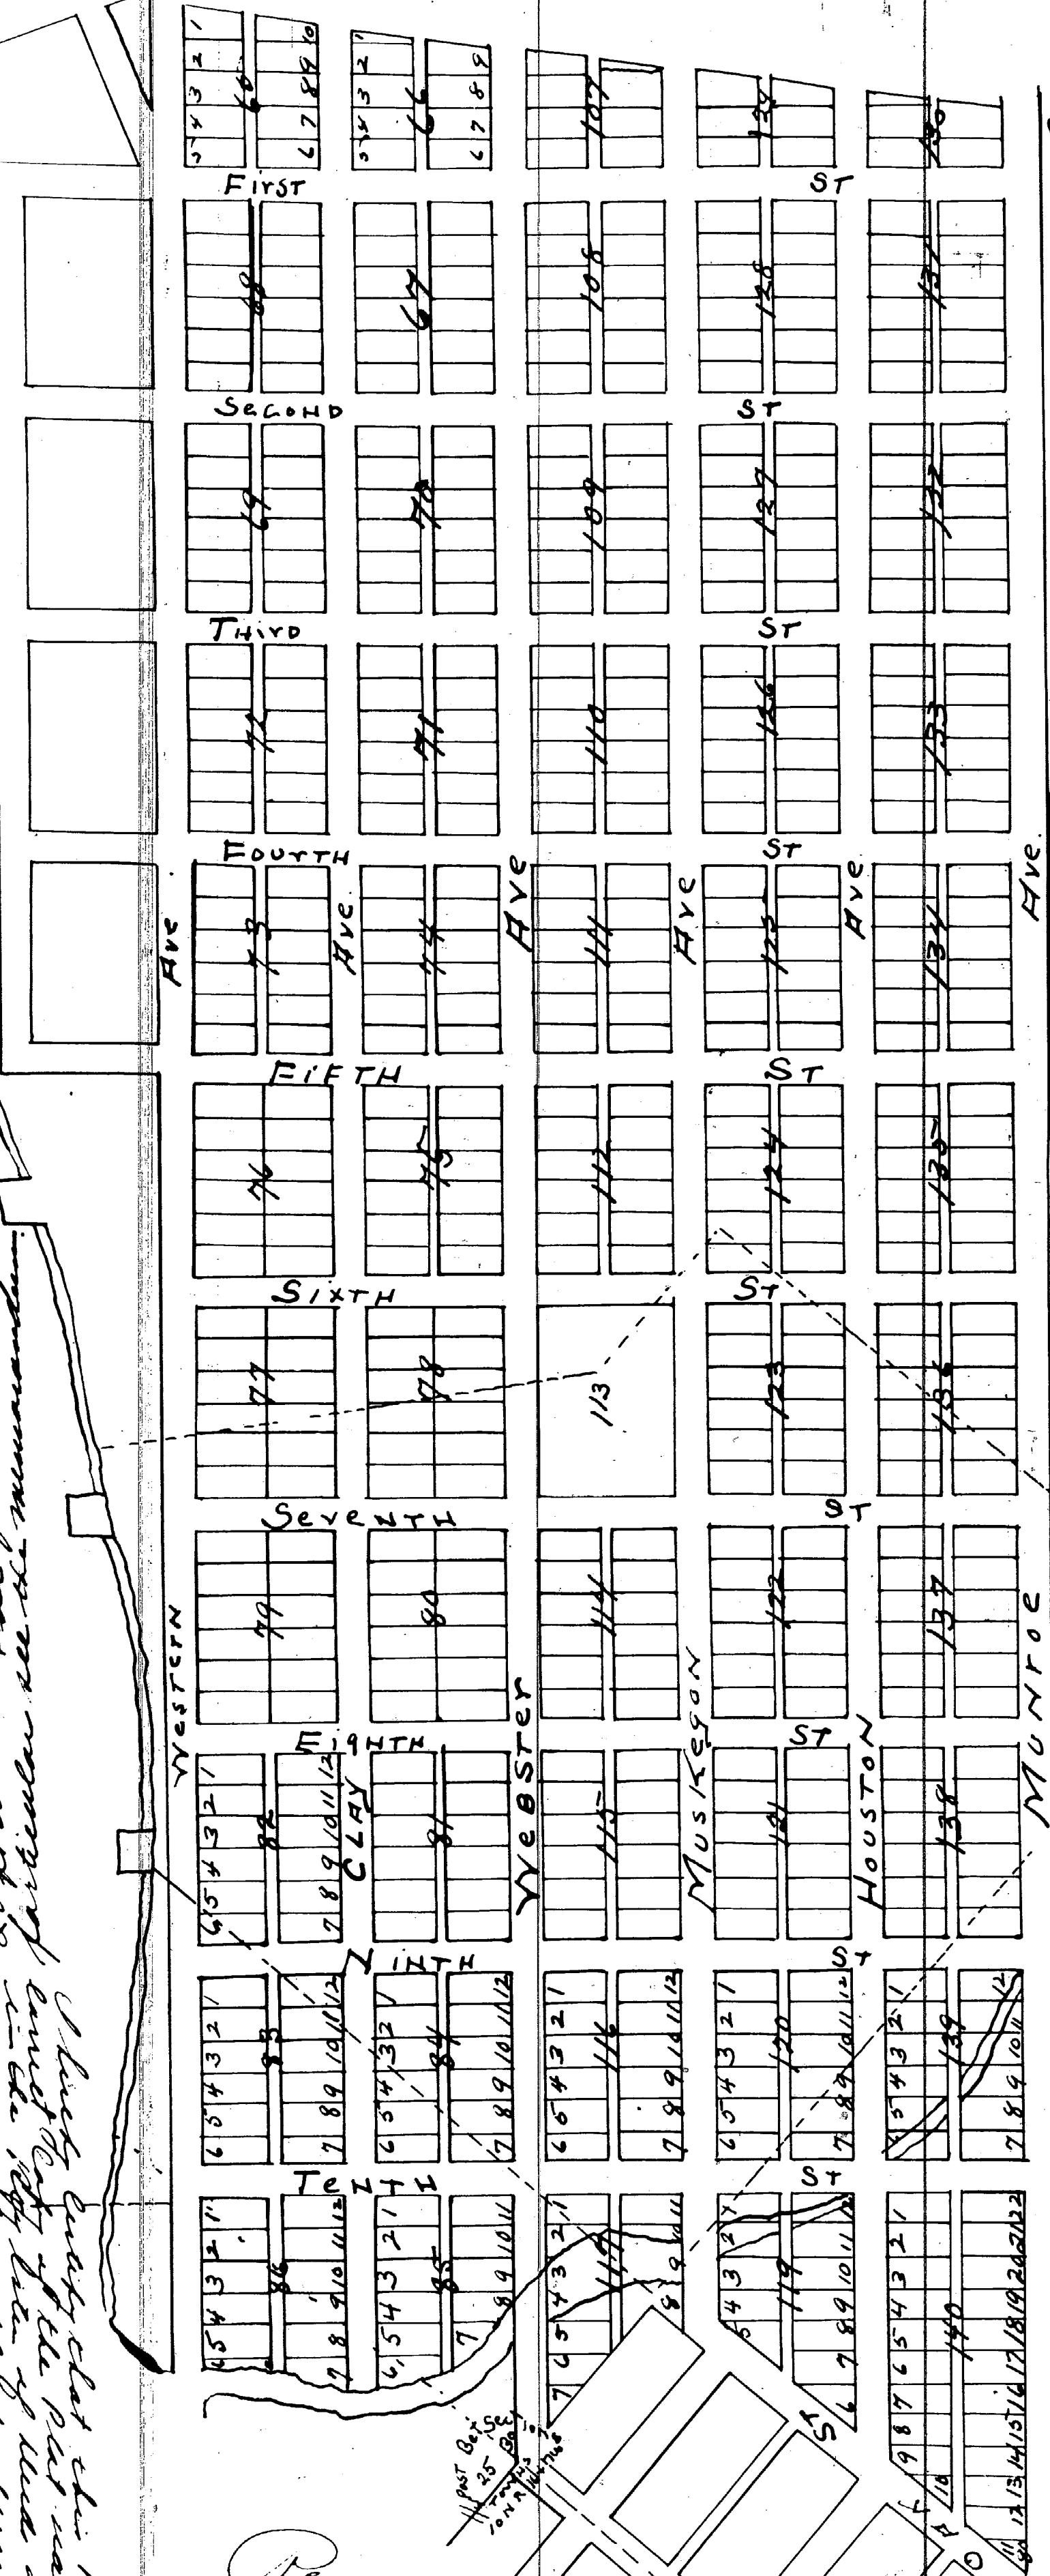

Harvey Barker of the City and County of
 and so much of all amounting to the Village of
 Michigan 1857 as is contained within the
 realty as indicated upon said map is a
 The tract known as the Barker and Barker
 is now subdivided as my free act and deed
 of Sec. 30 T 70 N R 16 W as set forth by
 Champaign Block 111, 121, 122 & 137 & 138
 adjacent streets and included within the
 Block 107. R 16 W as divided in a deed
 office of Ottawa County Michigan Nov. 10
 74, 81, 82, 83, 84, 115, 116, 117, 119 & 120
 107, Range 16 West as described in a
 office of Champaign Nov. 10th 1855 -
 of Block 47, 48, 79, 80 & 115 with the
 bounded and in said parcel street the
 parcel as are occupied by street and
 and occupation for the purpose of highway.
 here at Keweenaw in the State of Wisconsin
 El Greiner of Keweenaw & Greiner
 State of Wisconsin } El Greiner Clerk of the Circuit Court
 County of Keweenaw. } that Harvey Barker who is to me known to be the
 is set forth to the foregoing instrument came this day personally before me and
 United the same publicly and voluntarily for the purpose mentioned and set forth
 that the foregoing instrument is his own act and deed and that he is of legal
 of the State of Wisconsin. The testimony whereof I have signed and seal of said court
 at Keweenaw this 20th day of April in the year of our Lord one thousand eight hundred & fifty eight
 H. B. Nichols Clerk.

(S-42)