


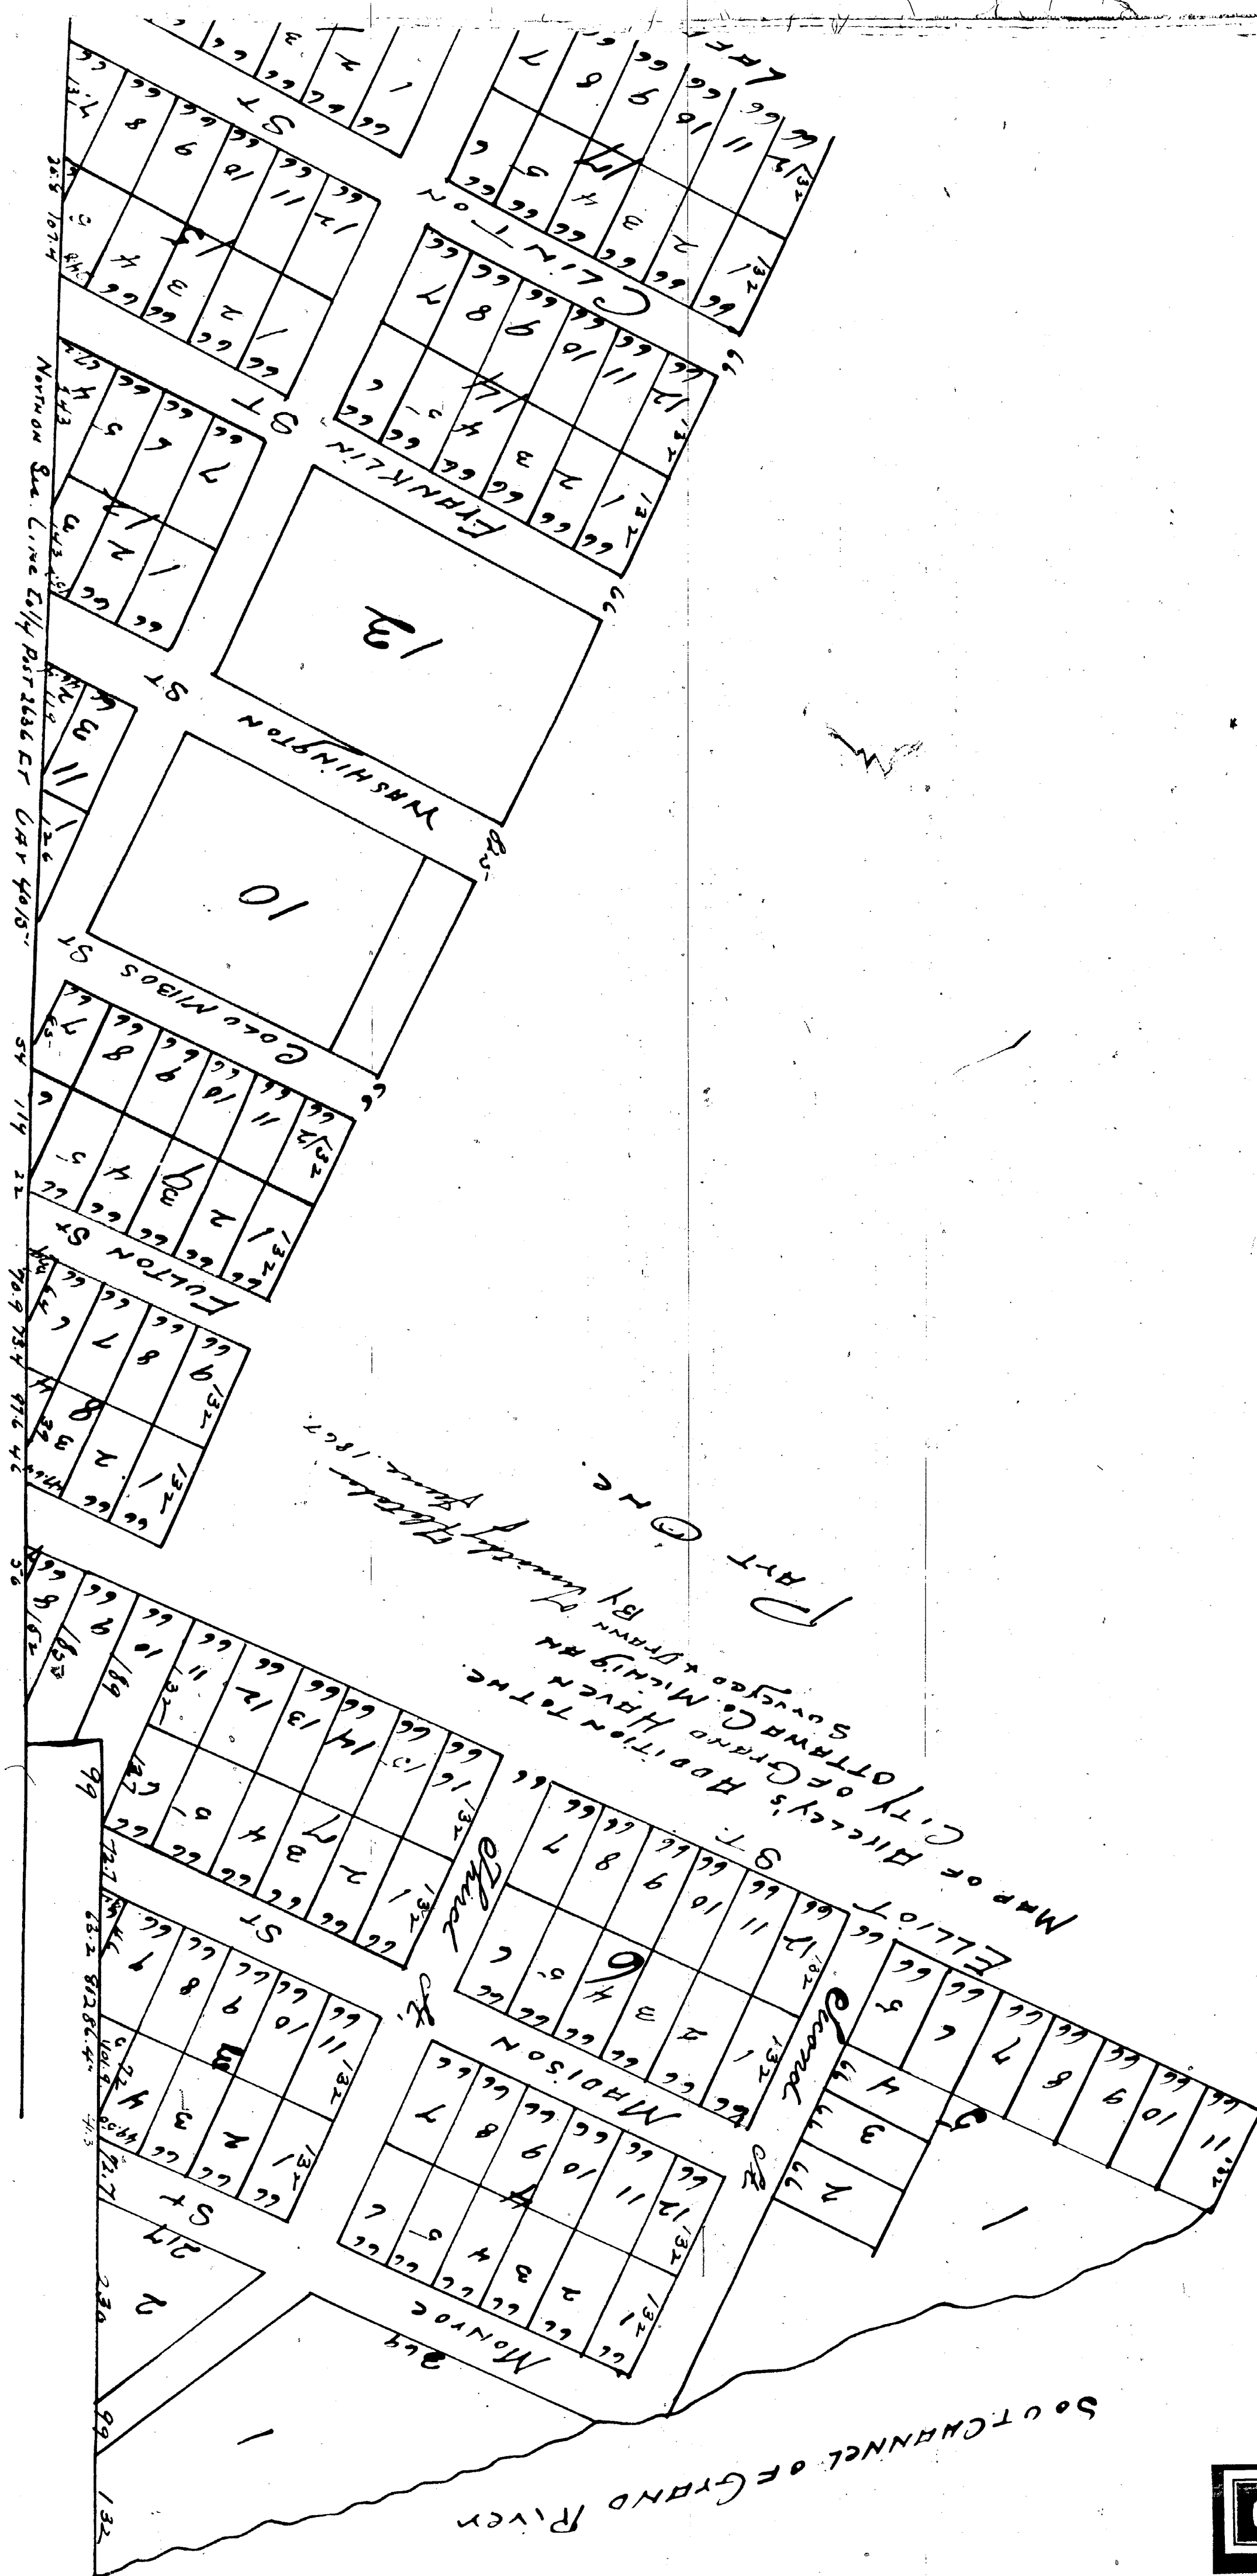

State of Michigan }
County of Ottawa }

[illegible]

Hickey's Addition
 To Grand Haven
 May Two

CITY OF GRAND HAVEN
GRAND HAVEN, MICHIGAN
JANUARY 18, 1988

Ottawa

JAN 25 1988
10289

The Grand Haven Planning Commission will hold a public hearing on a proposed zone change at the Grand Haven City Hall, 519 Washington Street, Grand Haven, Michigan on Tuesday, February 9, 1988 at 7:30 p.m.

The property is described as follows:

A piece of land 100' in width from East to West in Akeley's Addition to the City of Grand Haven bounded on the South by Madison Street on the East by a line parallel with the section line between section 21 and 20 in Town 8 North, R 16 W and 90 and 3/4 feet West therefrom. On the West by a line 100' from the East line and parallel thereto and on the South by the Detroit and Milwaukee Rail Road being 100' of the East side of block 2 and 3 of said Akeley's Addition to the City of Grand Haven according to the recorded plat thereof.

The former C & O Railroad Depot, 325 Jackson Street is being proposed for a zone change from I-1 light industrial to B-3 general business district.

The proposed text of the amendment to the Zoning Ordinance and zoning map may be inspected any time between the hours of 8:00 a.m. and 5:00 p.m. daily at the City Clerk's Office, 519 Washington Street, Grand Haven, Michigan.

If you have any questions on the proposed change, please feel free to contact me.

Sincerely,

Jerry Lietzke
J. Lietzke

Jerry Lietzke
Director of Public Works

(616) 842-3210 ext. 238

JL/pn