10295

Burgess and Gillens Subdivision

Comprising Blocks 21, 23, 24, 25 & 26 of Munroe Cutler & Hewletts Addition To the City of Grand Haven.

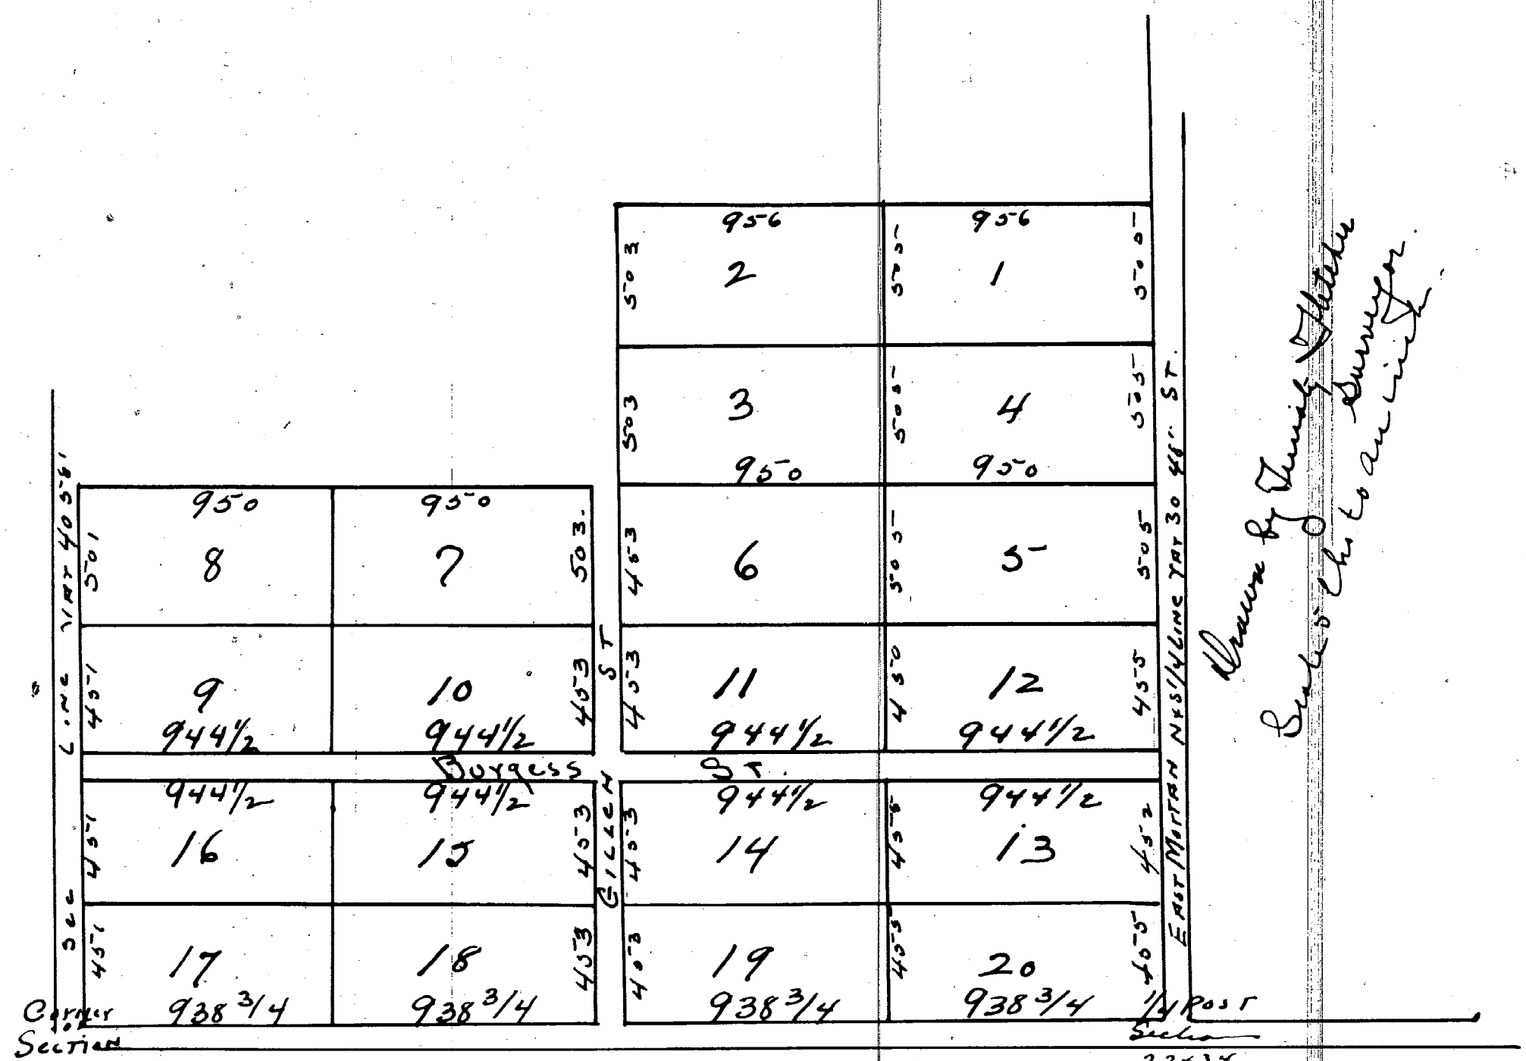

Drawn by Dennis Platter
Sub'd & Ch'd by Surveyor

State of Michigan } ss.
County of Ottawa }

Be it remembered that the Plat on the sheet is Burgess & Gillen Subdivision of Munroe Cutler and Hewletts addition to the City of Grand Haven & comprises Blocks 21, 22, 23, 24, 25 & 26 of the aforesaid addition and also known by the U.S. Survey as the N½ of the NE¼ of the NW¼ The NE¼ of the NW¼ and the NW¼ of the NW¼ of section 27 in Town Eight North of Range 16 West. Said described piece of land is divided into Lots and Blks according to the accompanying Plat. The width of the Lots and the size of the Blks are marked on the Plat in Lks. & Lks. The Lots is shewn in feet. For a particular description of such platted premises reference may be had to the accompanying Plat or drawing of which this memorandum is a part and parcel. Now therefore be it known that we, Jno. Burgess and Hugh Gillen owners and proprietors of said platted premises do hereby dedicate to the Public use the Lots as herein designated for Public Highways and do also ratify the subdivision of said platted premises and C Elizabeth Gillen do hereby relinquish all my rights of Dower to the streets designated on this Plat and I Timothy Flatten do declare and hereby state I am a surveyor that I have surveyed said premises and Lots and the same into streets and Blocks and that the accompanying plat drawn by me is a true and correct representation of the said premises as surveyed by me.

In Witness Whereof We have hereunto set our hands and seals this 8th day of January in the year of our Lord one thousand eight hundred and twenty.

Jno. Burgess. (Ls)
Hugh Gillen (Ls)
C Elizabeth Gillen (Ls)
Timothy Flatten (Ls)

State of Michigan } ss
County of Ottawa } On this 8th day of January one thousand eight hundred and twenty before me a Notary Public in & for said County personally appeared Jno. Burgess, Hugh Gillen & C Elizabeth Gillen and Timothy Flatten known to me to be the persons who executed the foregoing instrument and acknowledged that they executed the same for the purposes and uses therein set forth and C Elizabeth Gillen wife of Hugh Gillen on a private examination apart from and without the hearing of her said husband acknowledged that she executed the same without any fear or compulsion from any one.

Henry V. Club
Notary Public
Ottawa County.

I hereby Certify that this Plat is a correct copy of the Plat now on record in the Register of Deeds office, being made under the supervision of the Auditor General by tracing the Plat on record and affixing thereto a carefully compared copy of the dedication & Certificate

Dated this 12th day of May 1911

Ray C. Warner
Clerk, Aud. Gen. Dept.