
for Auditor General at Lansing

103

Ferdinand Morell's
SUBDIVISION or Out Lot 5
P.C. 729
North of Michigan Ave

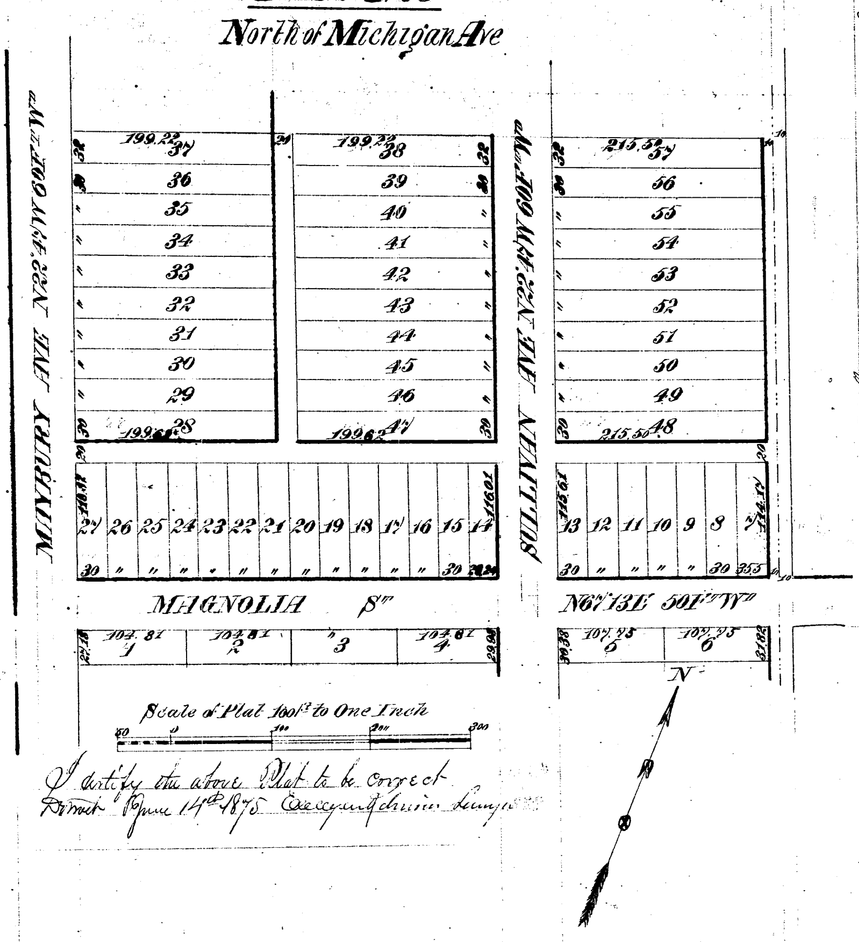

I certify the above Plat to be Correct
Detroit June 14th 1875 Alexander Henry Surveyor

We Charles Duffield Register of Deeds for Wayne County & Augustus Hathaway Surveyor do hereby Certify that we have carefully Compared the annexed Map of Ferdinand Morell's Subdivision of Out Lot 5 P.C. 729 North of Michigan Ave with the Original Map thereof on file in this office and that the same is a true & correct Copy of the Whole of said Original Map

Augustus Hathaway Surveyor
By Charles Duffield Deputy
Charles Duffield Register

Dated June 14 1875

State of Michigan
County of Wayne } ss.

Be it known that we Ferdinand Morell & Josephine Morell his wife proprietors of the land described in the annexed Plat of Subdivision of Out Lot 5 P.C. 729 North of Michigan Ave in the City of Detroit County of Wayne & State of Michigan have caused the same to be surveyed & platted as shown on said Plat which is a correct description of the same

Ferdinand Morell
Josephine Morell

Know all men by these presents that We Ferdinand Morell and Josephine Morell have caused to be made the above Map of Subdivision of Out Lot 5 P.C. 729 North of Michigan Ave for Record and We do hereby dedicate to the perpetual use of the public the Streets & Alleys shown thereon reserving to ourselves our heirs or assigns the reversion or reversions thereof whenever discontinued by law

In Witness our hands & Seals this 14th day of June A.D. Eighteen hundred & Seventy five

Ferdinand Morell L.S.
Josephine Morell L.S.

Received and filed in Auditor Generals Office September 6. 1875
A. K. Pratt
Dep. Auditor

In presence of John A. Ray
Francis Palms

State of Michigan
County of Wayne } ss.

On this 14th day of June A.D. Eighteen hundred & Seventy five before me the Subscriber a Notary Public in & for said County personally appeared Ferdinand Morell & Josephine Morell his wife to me known to be the persons who executed the above Instrument & who acknowledged the same to be their free act & deed

John A. Ray
Notary Public
Wayne County
Michigan


State of Michigan
County of Wayne } ss.

On this 14th day of June A.D. Eighteen hundred & Seventy five before me the Subscriber a Notary Public in and for said County personally appeared Josephine Morell who upon examination by me separate and apart from her husband acknowledged that she executed the above Instrument without coercion fear or compulsion from anyone

John A. Ray
Notary Public Wayne County
Michigan

374

Ferdinand Morell's
SUBDIVISION of Out Lot 5
P.C. 729
North of Michigan Ave

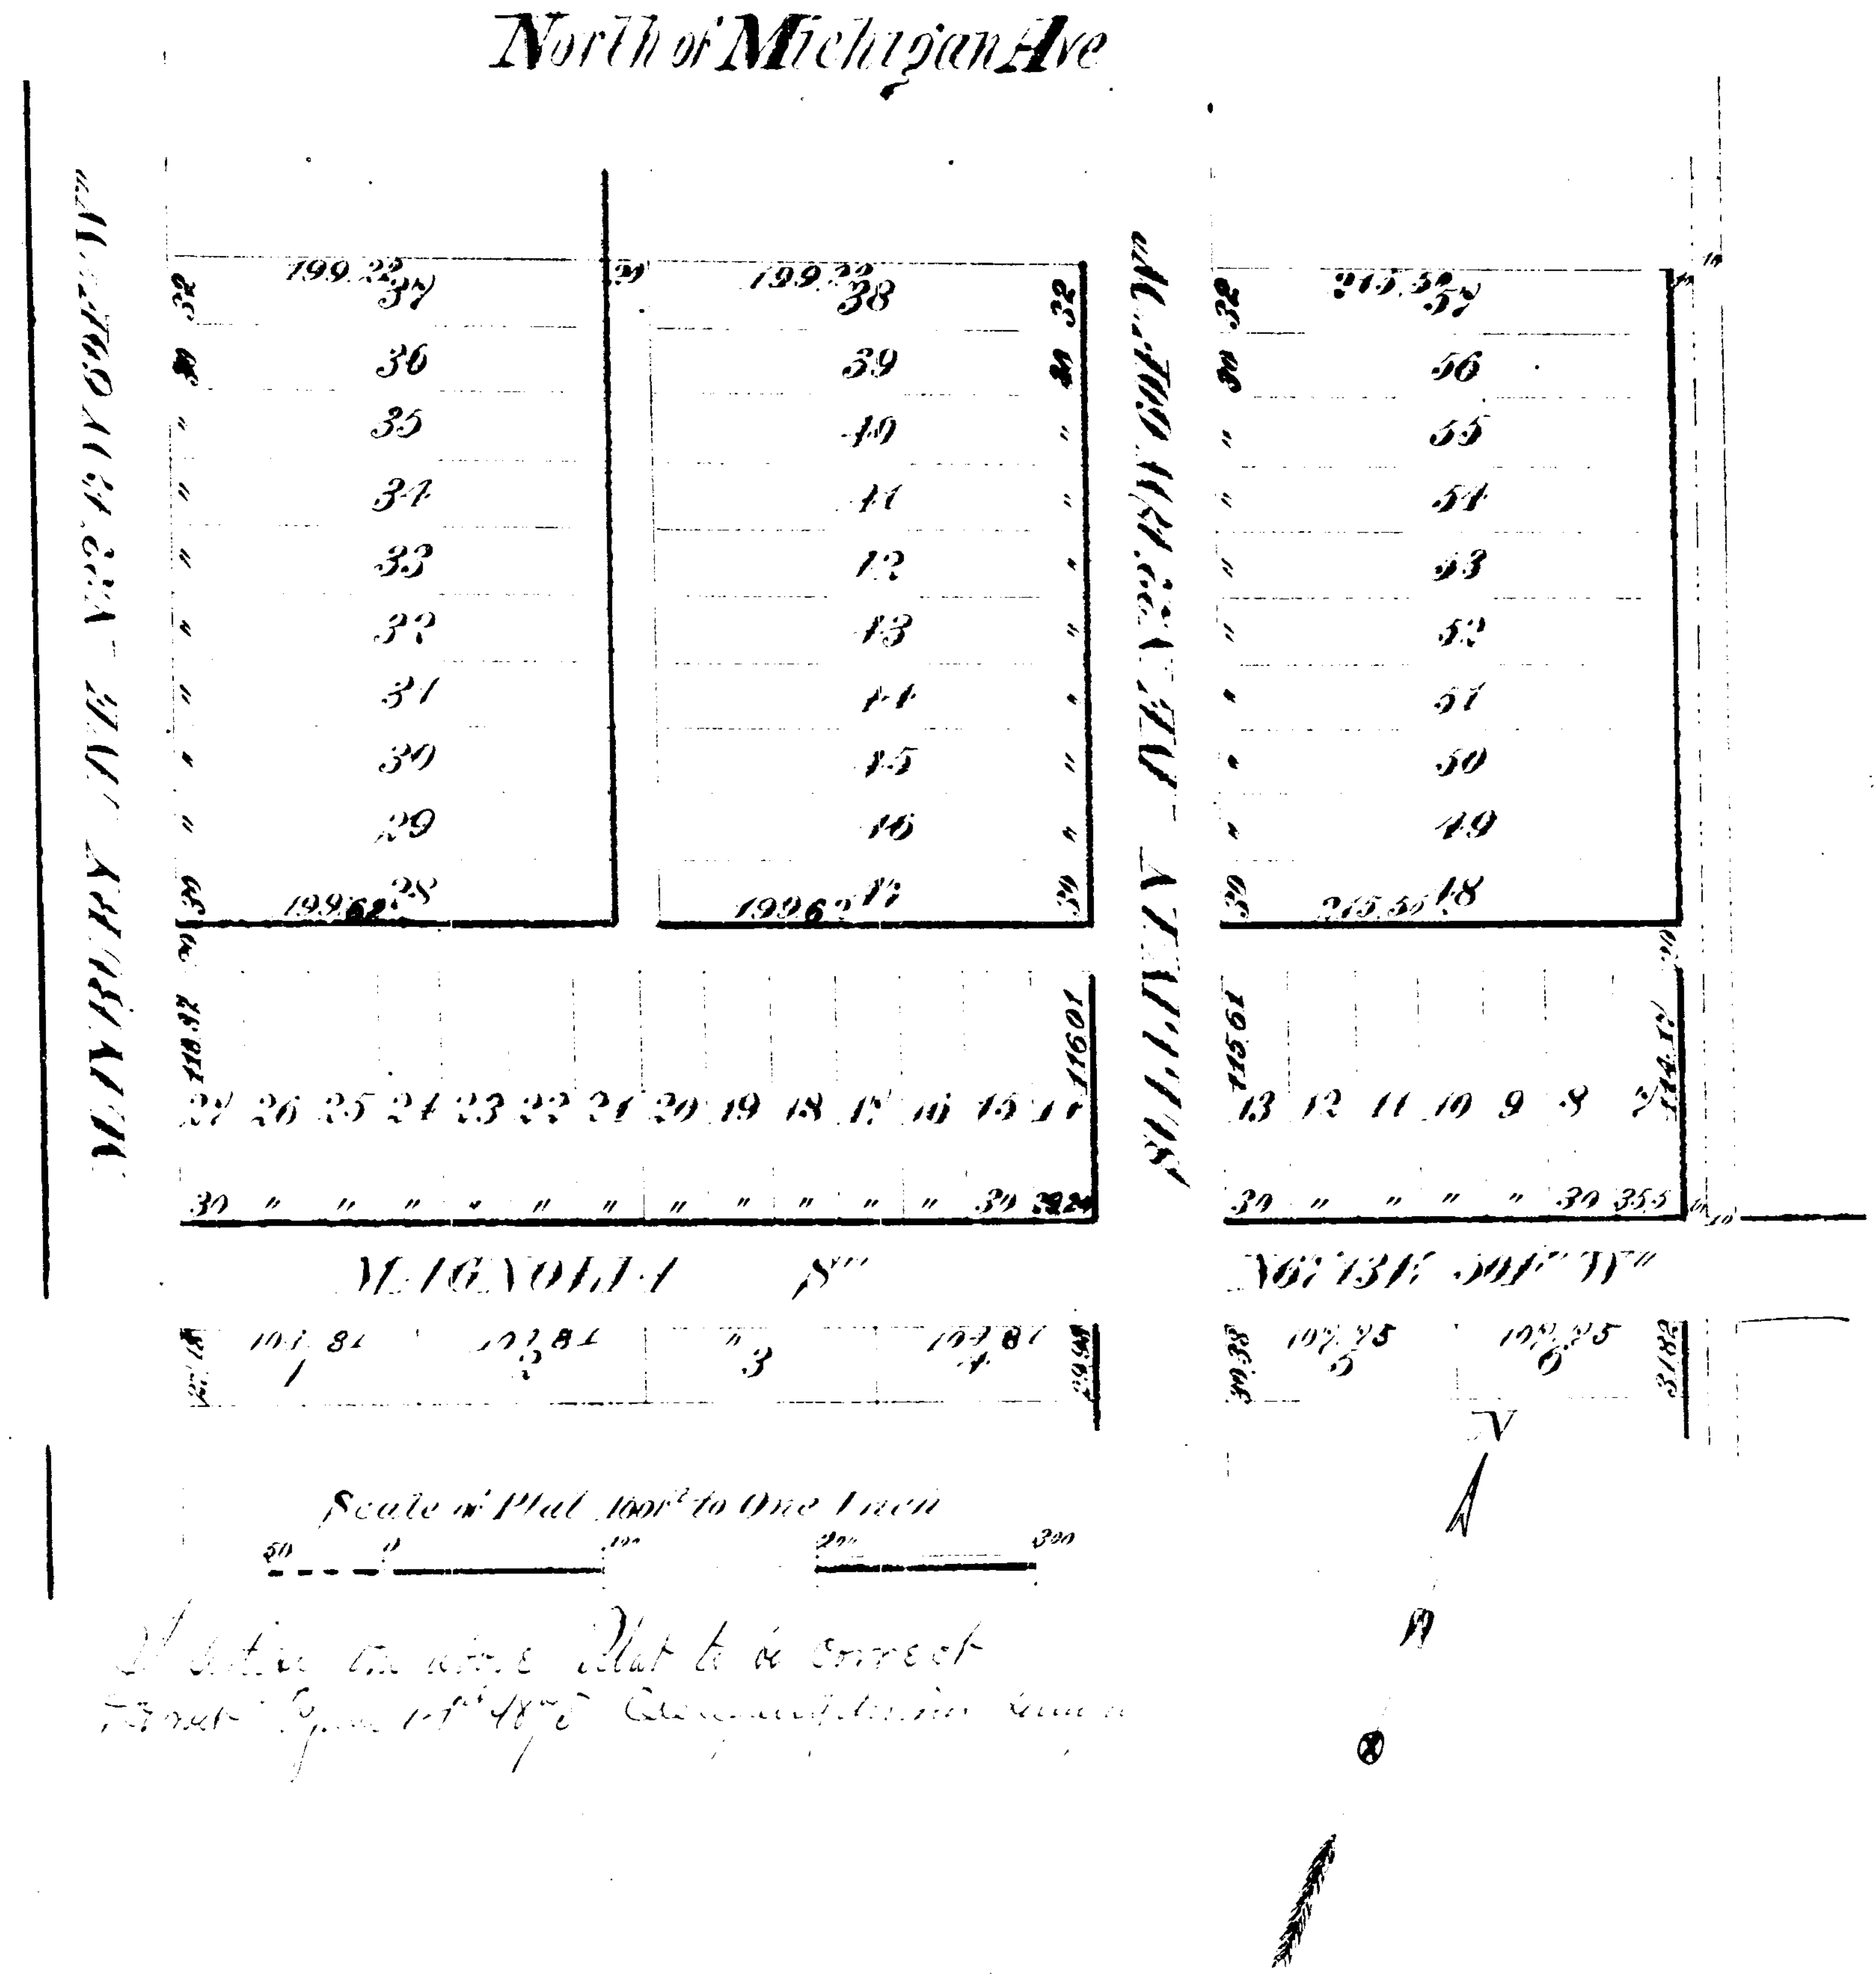

I certify the above Plat to be correct
Detroit June 14th 1875 [illegible] Surveyor

Approved June 22 1875
Harvey King
Alexander Chapoton } Board of Public Works
Jacob Mitchell

We Charles Dupont Register of Deeds for Wayne County & Eugene Robinson Surveyor do hereby Certify that we have carefully compared the above Map of Ferdinand Morell's Subdivision of Out Lot 5 P.C. 729 North of Michigan Ave with the original Map thereof and that it is an exact duplicate copy of the same.
Charles Dupont Register
By L. Twombly Deputy
Eugene Robinson Surveyor

State of Michigan } ss.
County of Wayne }
We Charles Dupont Register of Deeds for said County and Eugene Robinson Surveyor do hereby Certify that we have carefully compared the above Map of Ferdinand Morell's Subdivision of Out Lot 5 P.C. 729 North of Michigan Ave with the Map of the same now of Record in the office of Register of Deeds and that it is a true transcript copy therefrom and of the whole of such record.
Charles Dupont Register
By L. Twombly Deputy
Eugene Robinson Surveyor

Know all Men by these Presents that We Ferdinand Morell and Josephine Morell have caused to be made the above Map of Ferdinand Morell's Subdivision of Out Lot 5 P.C. 729 North of Michigan Ave for record and we do hereby dedicate to the perpetual use of the public the streets and alleys shown thereon reserving to ourselves our heirs or assigns the reversion or reversions thereof whenever discontinued by law.

Witness our hands and seals this 14th day of June A.D. Eighteen hundred and seventy five

Ferdinand Morell {L.S.}
Josephine Morell {L.S.}

Received and filed in Auditor General's Office September 6. 1875 [illegible]

In presence of John A. Ray
Francis Palms

State of Michigan } ss.
County of Wayne }
On this 14th day of June A.D. Eighteen hundred and seventy five before me the subscriber a Notary Public in and for said County personally appeared Ferdinand Morell and Josephine Morell his wife known to me to be the persons who executed the above Instrument and they acknowledged the same to be their free act and deed.

John A. Ray
Notary Public Wayne County Michigan

State of Michigan } ss.
County of Wayne }
On this 14th day of June A.D. Eighteen hundred and seventy five before me the subscriber a Notary Public in and for said County personally appeared Josephine Morell who upon examination by me separate and apart from her husband acknowledged that she executed the above Instrument without either fear or compulsion from anyone.

John A. Ray
Notary Public Wayne County Michigan