

F. J. McDONALD SUBDIVISION ON
FRL SEC. 9, INT 2 S R 11 E WAYNE CO, MICH.

RECEIVED AND FILED
DIRECTOR GENERAL'S OFFICE

Jul. 14 1892

M. A. Pratt
Deputy Auditor General

I hereby certify that the plat hereon delineated is a correct one and that permanent monuments consisting of oak stakes have been planted at points marked thus x as hereon shown at all angles in the boundaries of the land platted, and at all intersections of streets, or streets and alleys.

Retreat June 29th A.D. 1892

H. H. Willmarth

Description of land plaster

as follows. Commencing at a post 569.58 feet South and 341.55 feet East of the North $\frac{1}{4}$ post of preclival Section Nine in Town Two South Range Eleven East, Morgan County, Kentucky
Thence South 407.55 feet Thence N. 41° 56' E. 525.0 feet Thence north 65.45 feet Thence west 401.25 feet
to beginning.

Know all men by these presents, that our Fred G. Mc Donald as proprietor and Mattie D. his wife, have caused the land embraced in the annexed plat to be surveyed laid out and platted to be known as Fred G. Mc Donalds Subdivision on file Section 9 in T. 2. S. R. 11. E. Wayne County Michigan and that the street and alleys thereon laid down are hereby dedicated to the use of the public

begin and sealed in presence of } Fred G. Mc Donald
J. H. Bycraft }
A. H. Wilmerth } Mattie D. Mc Donald

LS
LS

Frederic J. McDonald
 Matthew D. McDonald

State of Michigan }
County of Wayne } On this 30th day of June A.D. 1882 before me
the undersigned a Notary Public in and for said County personally came Fred. J.
Van Donald and Mattie D. his wife known to me to be the persons who executed the
above declaration who severally acknowledged the same to be their free act and deed

Examined and approved
July 5 1892
H. R. Pratt
Deputy Assistant General

A. H. Willmarth
Notary Public for
Wayne Co. Mich.

State of Michigan, ss. We Elmi B. James Dep. Register of Deeds and
County of Wayne ss. We Elmi B. James Dep. Register of Deeds and
AM. McIlwain Surveyor, here by Cert. that we have each carefully compared this Copy
with the Original plat of parcel 9, R. 6, Conards Subdivision, and that it is an exact copy.
thereof and a true and whole of such original map or plat.

Elgin A. Francis Dep. Register of Deeds
A. H. Wellmarth - Surgeon

I have this day seen the Edmund Keane's Deeds. Register of Deeds and
County of Wayne ss. We Edmund Keane's Deeds. Register of Deeds and
ss. Edmund Keane's Deeds. Register of Deeds and
copy with the flat of and Edmund Keane's Deeds. Register of Deeds and
Register of Deeds, and that it is a true Edmund Keane's Deeds. Register of Deeds and
Register of Deeds.

Elgin A. Hennessey Dep. Registrar of Prob
H. J. Williams - Surveyor

H. St. Willmarth

F. J. McDONALD'S SUBDIVISION ON
FRL SEC. 9, INT 2 S R 11 E WAYNE CO, MICH.

RECEIVED AND FILED

FOR GENERAL'S OFFICE

July 14 1892

1844

Deputy Assistant General

I hereby certify that the plot hereon delineated is a correct one and that permanent monuments consisting of oak stakes have been planted at points marked thus x as thereon shown at all angles in the boundaries of the land plotted, and at all intersections of streets, or streets and rivers.

Retreat June 29th A.C. 1892

H. H. Wilcox

L. Josephson of great faith

11. Shown in a sketch of the *pl. + map* 1. In *Donato's Subdivision* is described as follows. Commencing at a post 869.38 feet South and 391.38 feet West of the North by post of Bureau of Survey mine in Town two South Range given East, in *Agua County* reaching a point South 407.85 feet, Thence N. 49° 35' E. 528° feet, Thence North 65° 34' feet, Thence West 401.25 feet to beginning.

Know all men by these presents, that we Paul J. Mc Donald as probator and Matthew D. Mc Donald have caused the land embraced in the annexed plat to be surveyed and are well pleased to be known as Paul J. Mc Donald, Lebelin Mission on the Section 9 in T. 2. S. R. 11. E. Wayne County Michigan and that the Shrub and things thereon and thereon are hereby dedicated to the use of the public signed and sealed in presence of }
J. H. Ryecraft }
A. D. McMichael }
Paul J. Mc Donald
Matthew D. Mc Donald

Fred. J. Mc Donnell L.S.
 Matho D. Mc Donnell L.S.

State of Michigan (33)
County of Wayne) On this 30th day of June A.D. 1882 before me
the undersigned a Notary Public in and for said County personally came Mrs. J.
Ann Stewart and Martha D. her wife known to me to be the persons who execute the
above declaration who sincerely avow and depose the same to be true, free and clear

Received and approved
July 5 1897
W. G. Pratt
Deputy-Executive General


Asplenium
calyc. Recl. par
in. in. in. in.

State of Michigan, ss. I, C. Edmunds, Clerk of Courts and
County of Wayne, hereby certify that we have carefully compared the copy
with the original plat of said public lands, and that it is an exact copy
thereof and a true and correct copy of the original map or plat.

Oliver H. Williams - Dep. Register of Deeds
J. H. Williams - Surgeon

[illegible]

Elgin A. A. & Co. Depo. Register of Records
H. S. Willmarth Surveyor

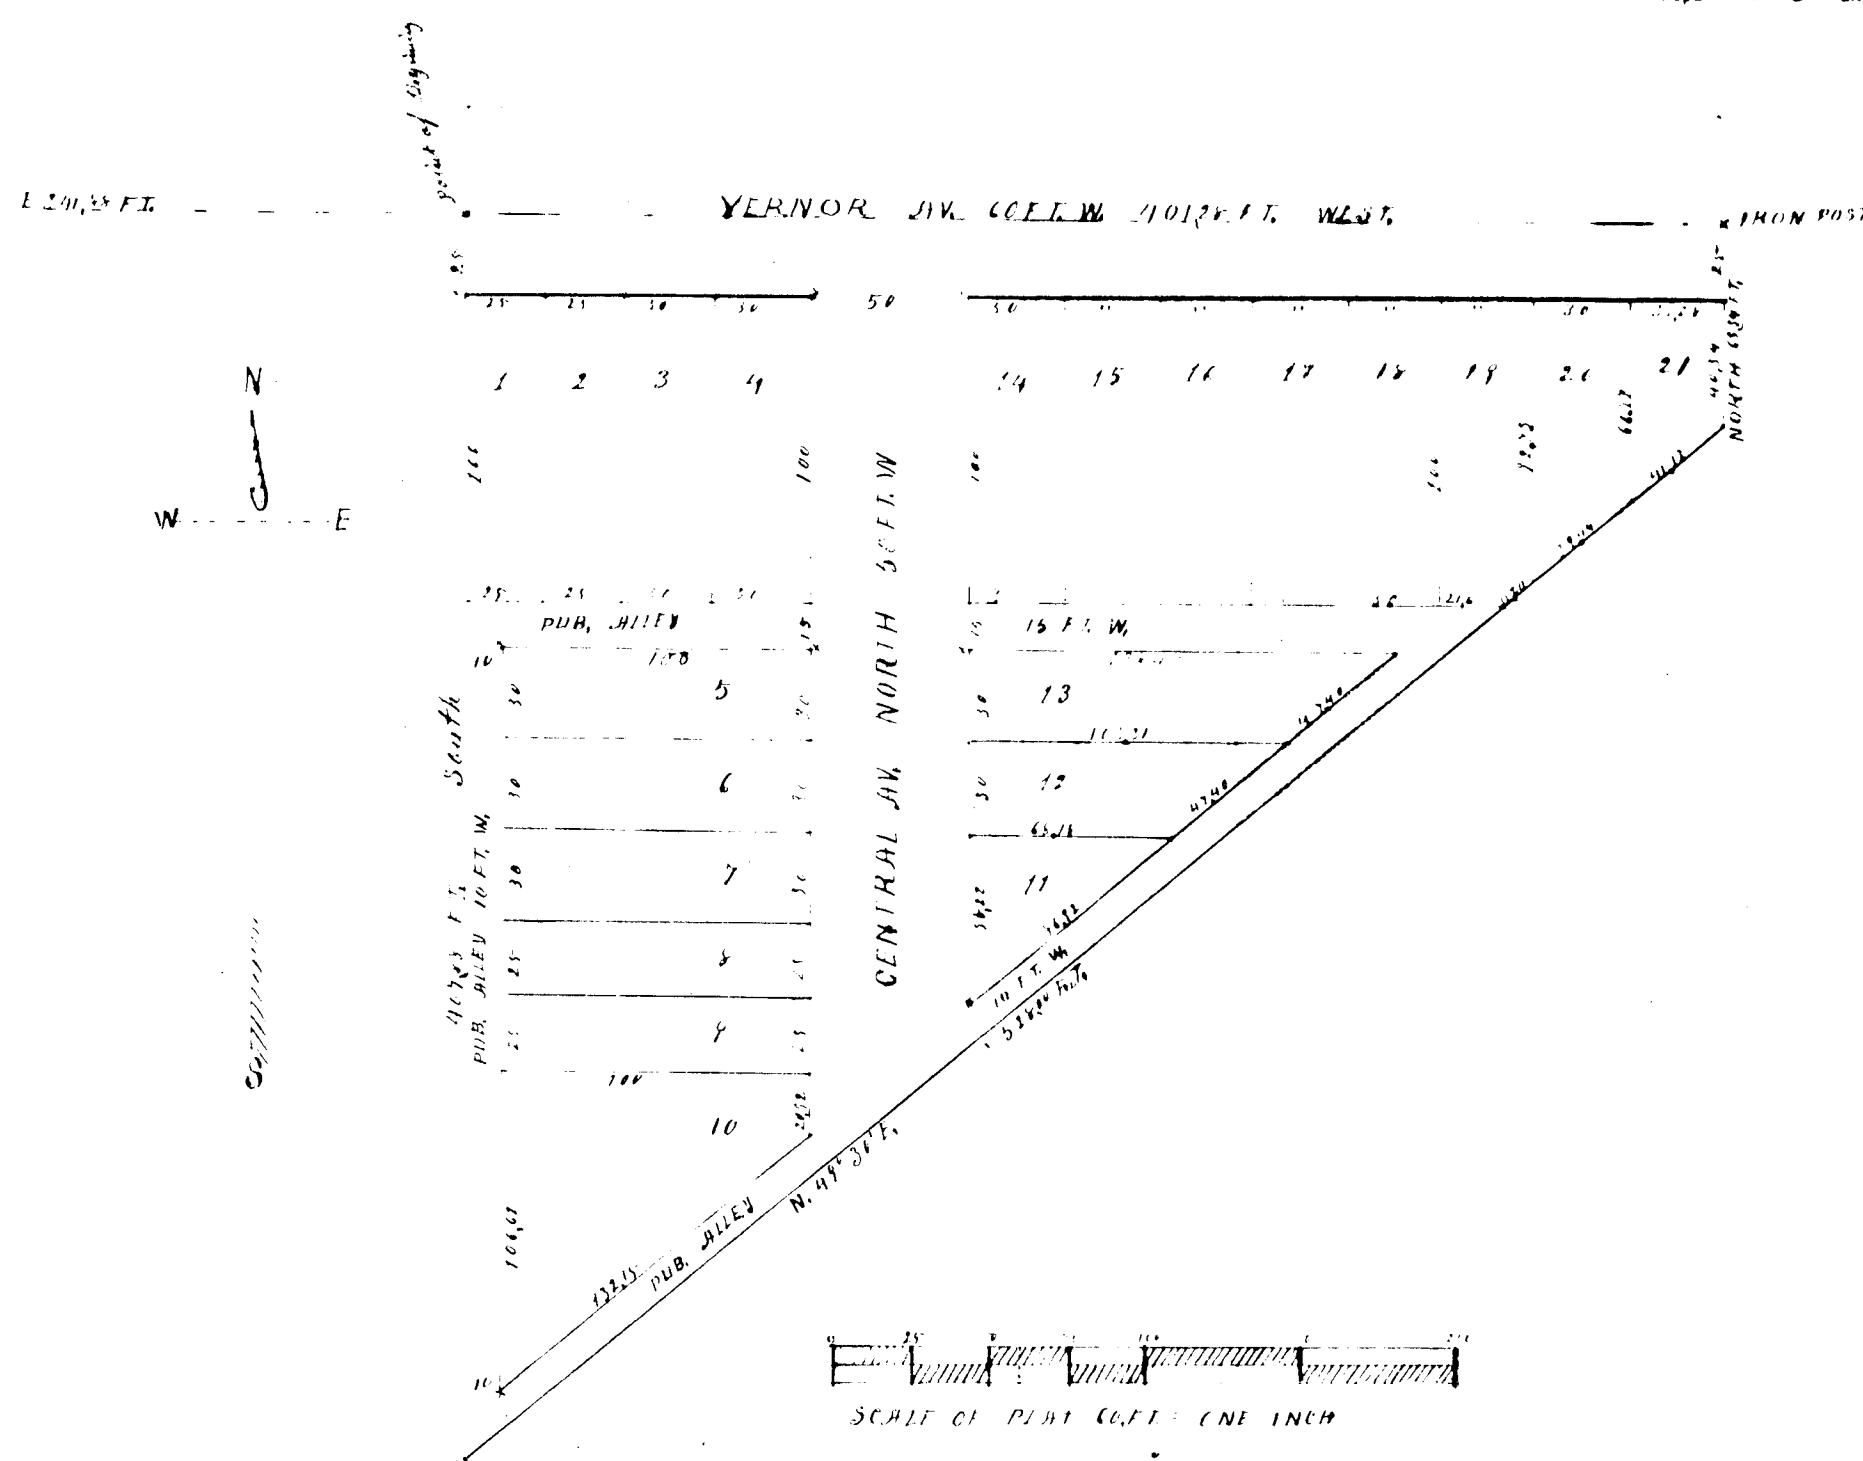

11/12/2011
 11/12/2011
 11/12/2011
 11/12/2011